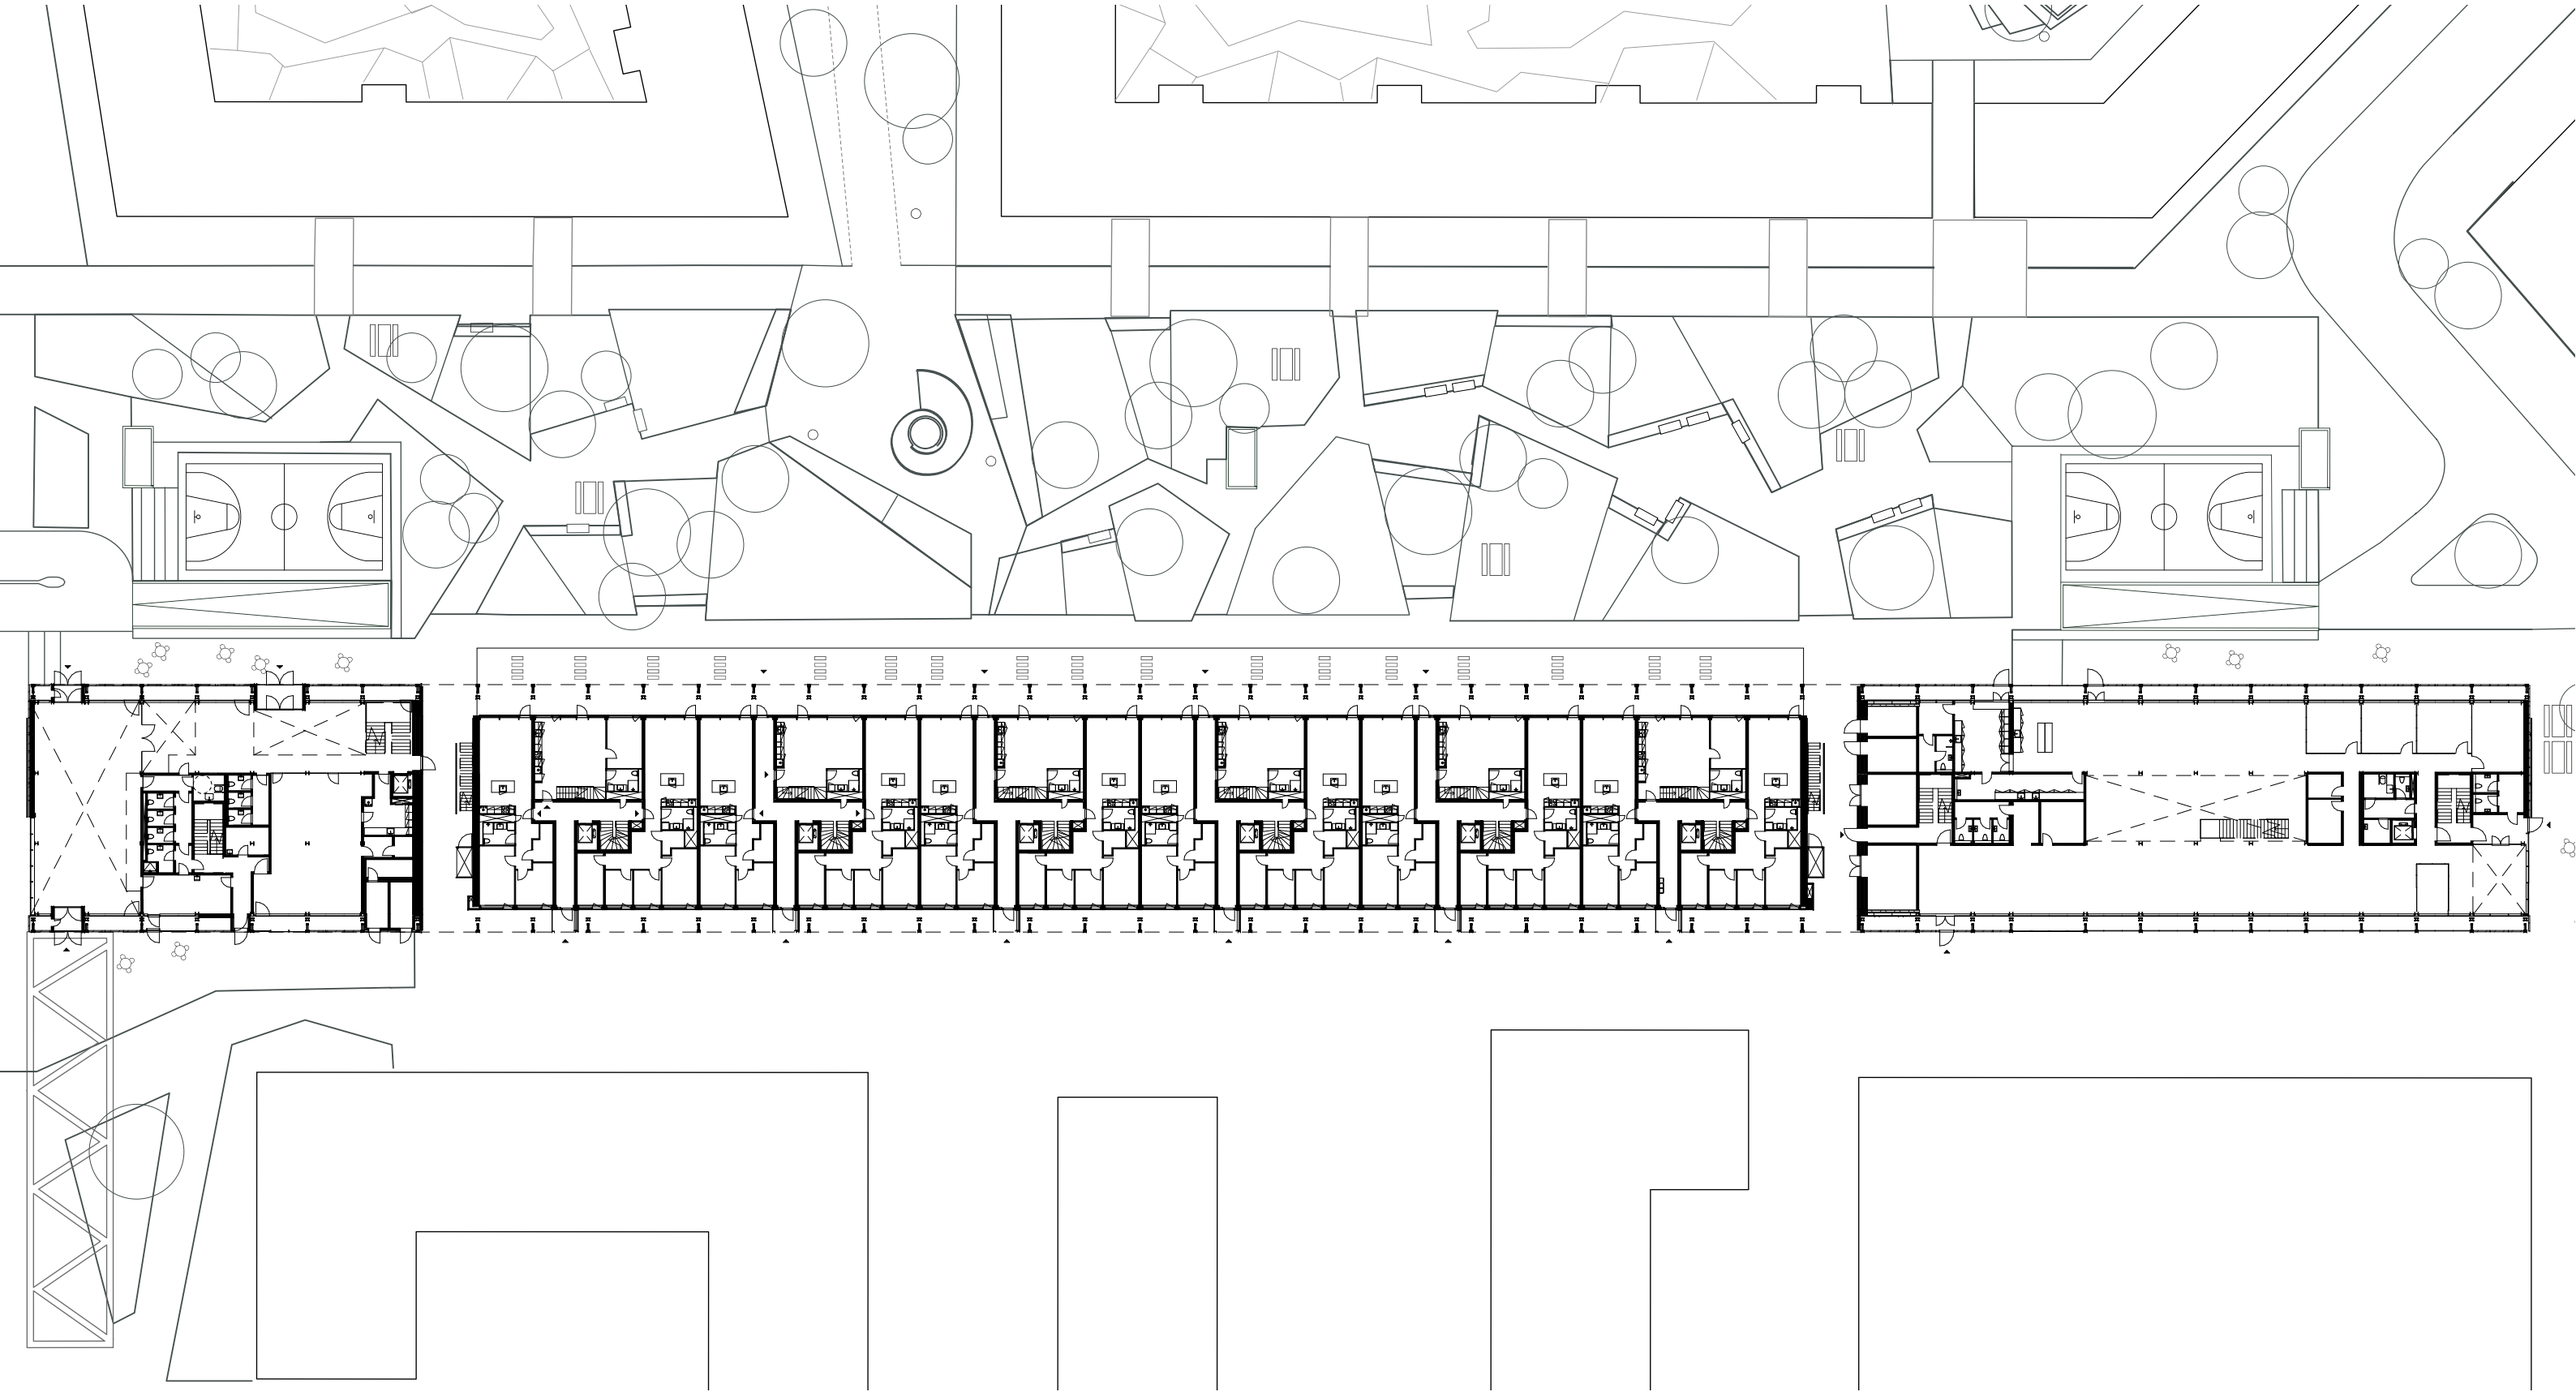


Ground Floor Plan
1 : 500