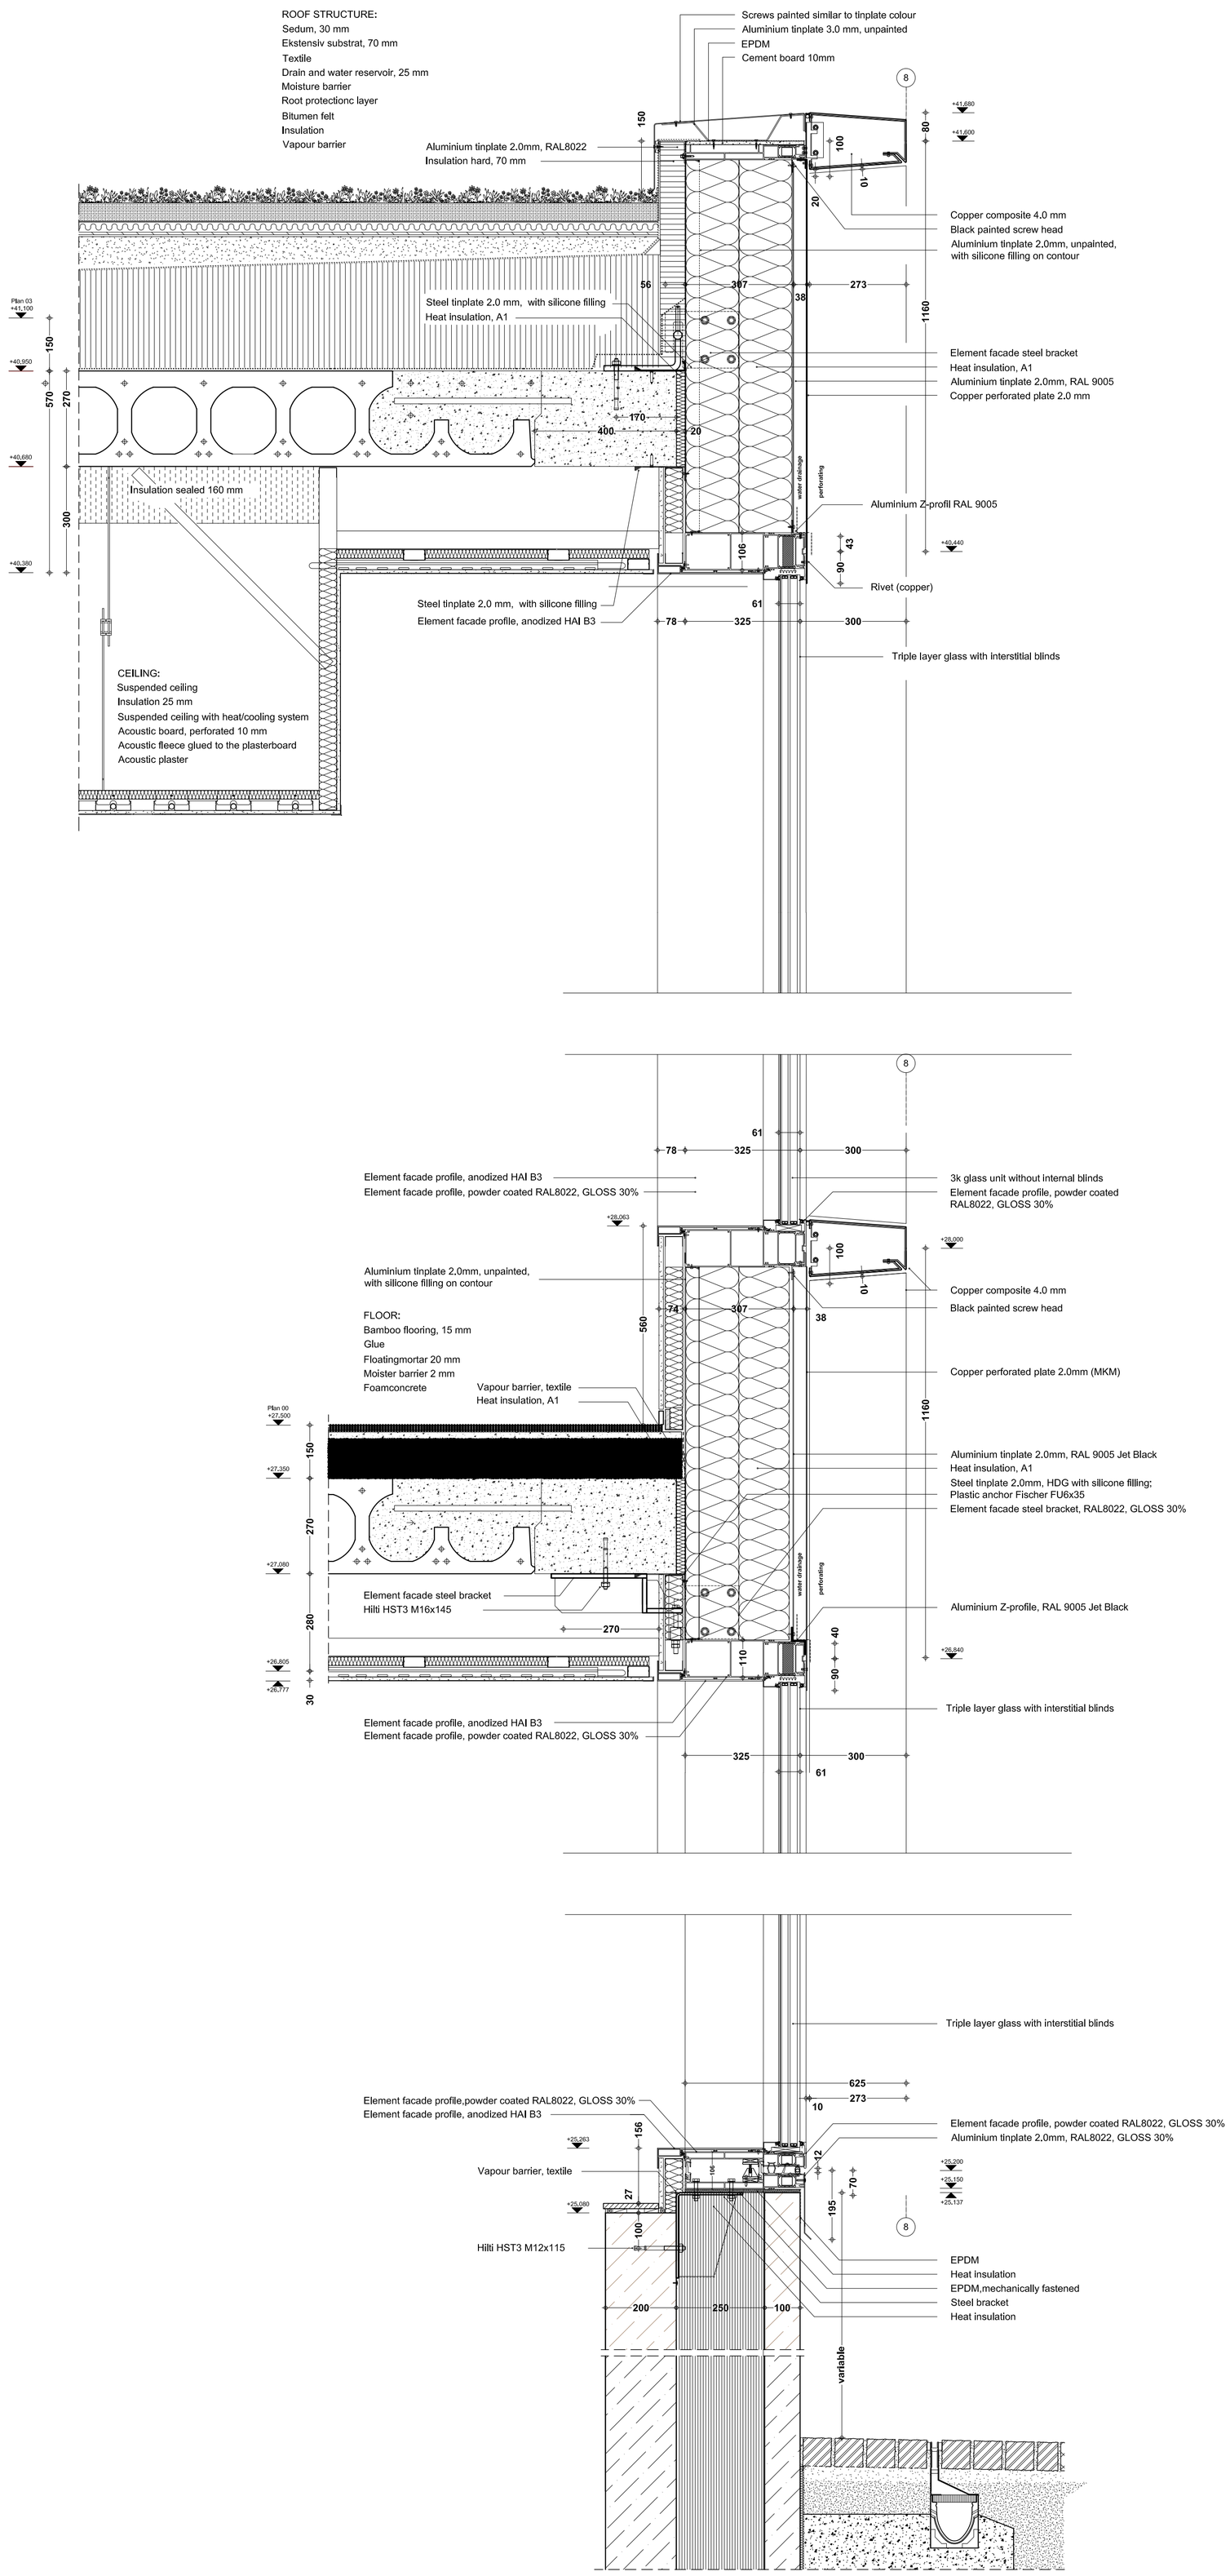
ROOF STRUCTURE:
Sedum, 30 mm
Ekstensiv substrat, 70 mm
Textile
Drain and water reservoir, 25 mm
Moisture barrier
Root protectionc layer
Bitumen felt
Insulation
Vapour barrier
Screws painted similar to tinplate colour
Aluminium tinplate 3.0 mm, unpainted
EPDM
Cement board 10mm
Aluminium tinplate 2.0mm, RAL8022
Insulation hard, 70 mm
Copper composite 4.0 mm
Black painted screw head
Aluminium tinplate 2.0mm, unpainted, with silicone filling on contour
Steel tinplate 2.0 mm, with silicone filling
Heat insulation, A1
Element facade steel bracket
Heat insulation, A1
Aluminium tinplate 2.0mm, RAL 9005
Copper perforated plate 2.0 mm
Insulation sealed 160 mm
Aluminium Z-profil RAL 9005
Rivet (copper)
Steel tinplate 2.0 mm, with silicone filling
Element facade profile, anodized HAI B3
Triple layer glass with interstitial blinds
CEILING:
Suspended ceiling
Insulation 25 mm
Suspended ceiling with heat/cooling system
Acoustic board, perforated 10 mm
Acoustic fleece glued to the plasterboard
Acoustic plaster
Element facade profile, anodized HAI B3
Element facade profile, powder coated RAL8022, GLOSS 30%
3k glass unit without internal blinds
Element facade profile, powder coated RAL8022, GLOSS 30%
Aluminium tinplate 2.0mm, unpainted, with silicone filling on contour
Copper composite 4.0 mm
Black painted screw head
FLOOR:
Bamboo flooring, 15 mm
Glue
Floatingmortar 20 mm
Moister barrier 2 mm
Foamconcrete
Vapour barrier, textile
Heat insulation, A1
Copper perforated plate 2.0mm (MKM)
Aluminium tinplate 2.0mm, RAL 9005 Jet Black
Heat insulation, A1
Steel tinplate 2.0mm, HDG with silicone filling;
Plastic anchor Fischer FU6x35
Element facade steel bracket, RAL8022, GLOSS 30%
Element facade steel bracket
Hilti HST3 M16x145
Aluminium Z-profile, RAL 9005 Jet Black
Triple layer glass with interstitial blinds
Element facade profile, anodized HAI B3
Element facade profile, powder coated RAL8022, GLOSS 30%
Triple layer glass with interstitial blinds
Element facade profile,powder coated RAL8022, GLOSS 30%
Element facade profile, anodized HAI B3
Element facade profile, powder coated RAL8022, GLOSS 30%
Aluminium tinplate 2.0mm, RAL8022, GLOSS 30%
Vapour barrier, textile
Hilti HST3 M12x115
EPDM
Heat insulation
EPDM,mechanically fastened
Steel bracket
Heat insulation
variable
Plan 03 +41,100
+40,950
+40,680
+40,380
+40,440
Plan 00 +27,500
+27,350
+27,080
+26,805
+26,777
+28,063
+28,000
+41,680
+41,600
+25,263
+25,080
+25,200
+25,150
+25,137
+26,840
water drainage
perforating
8