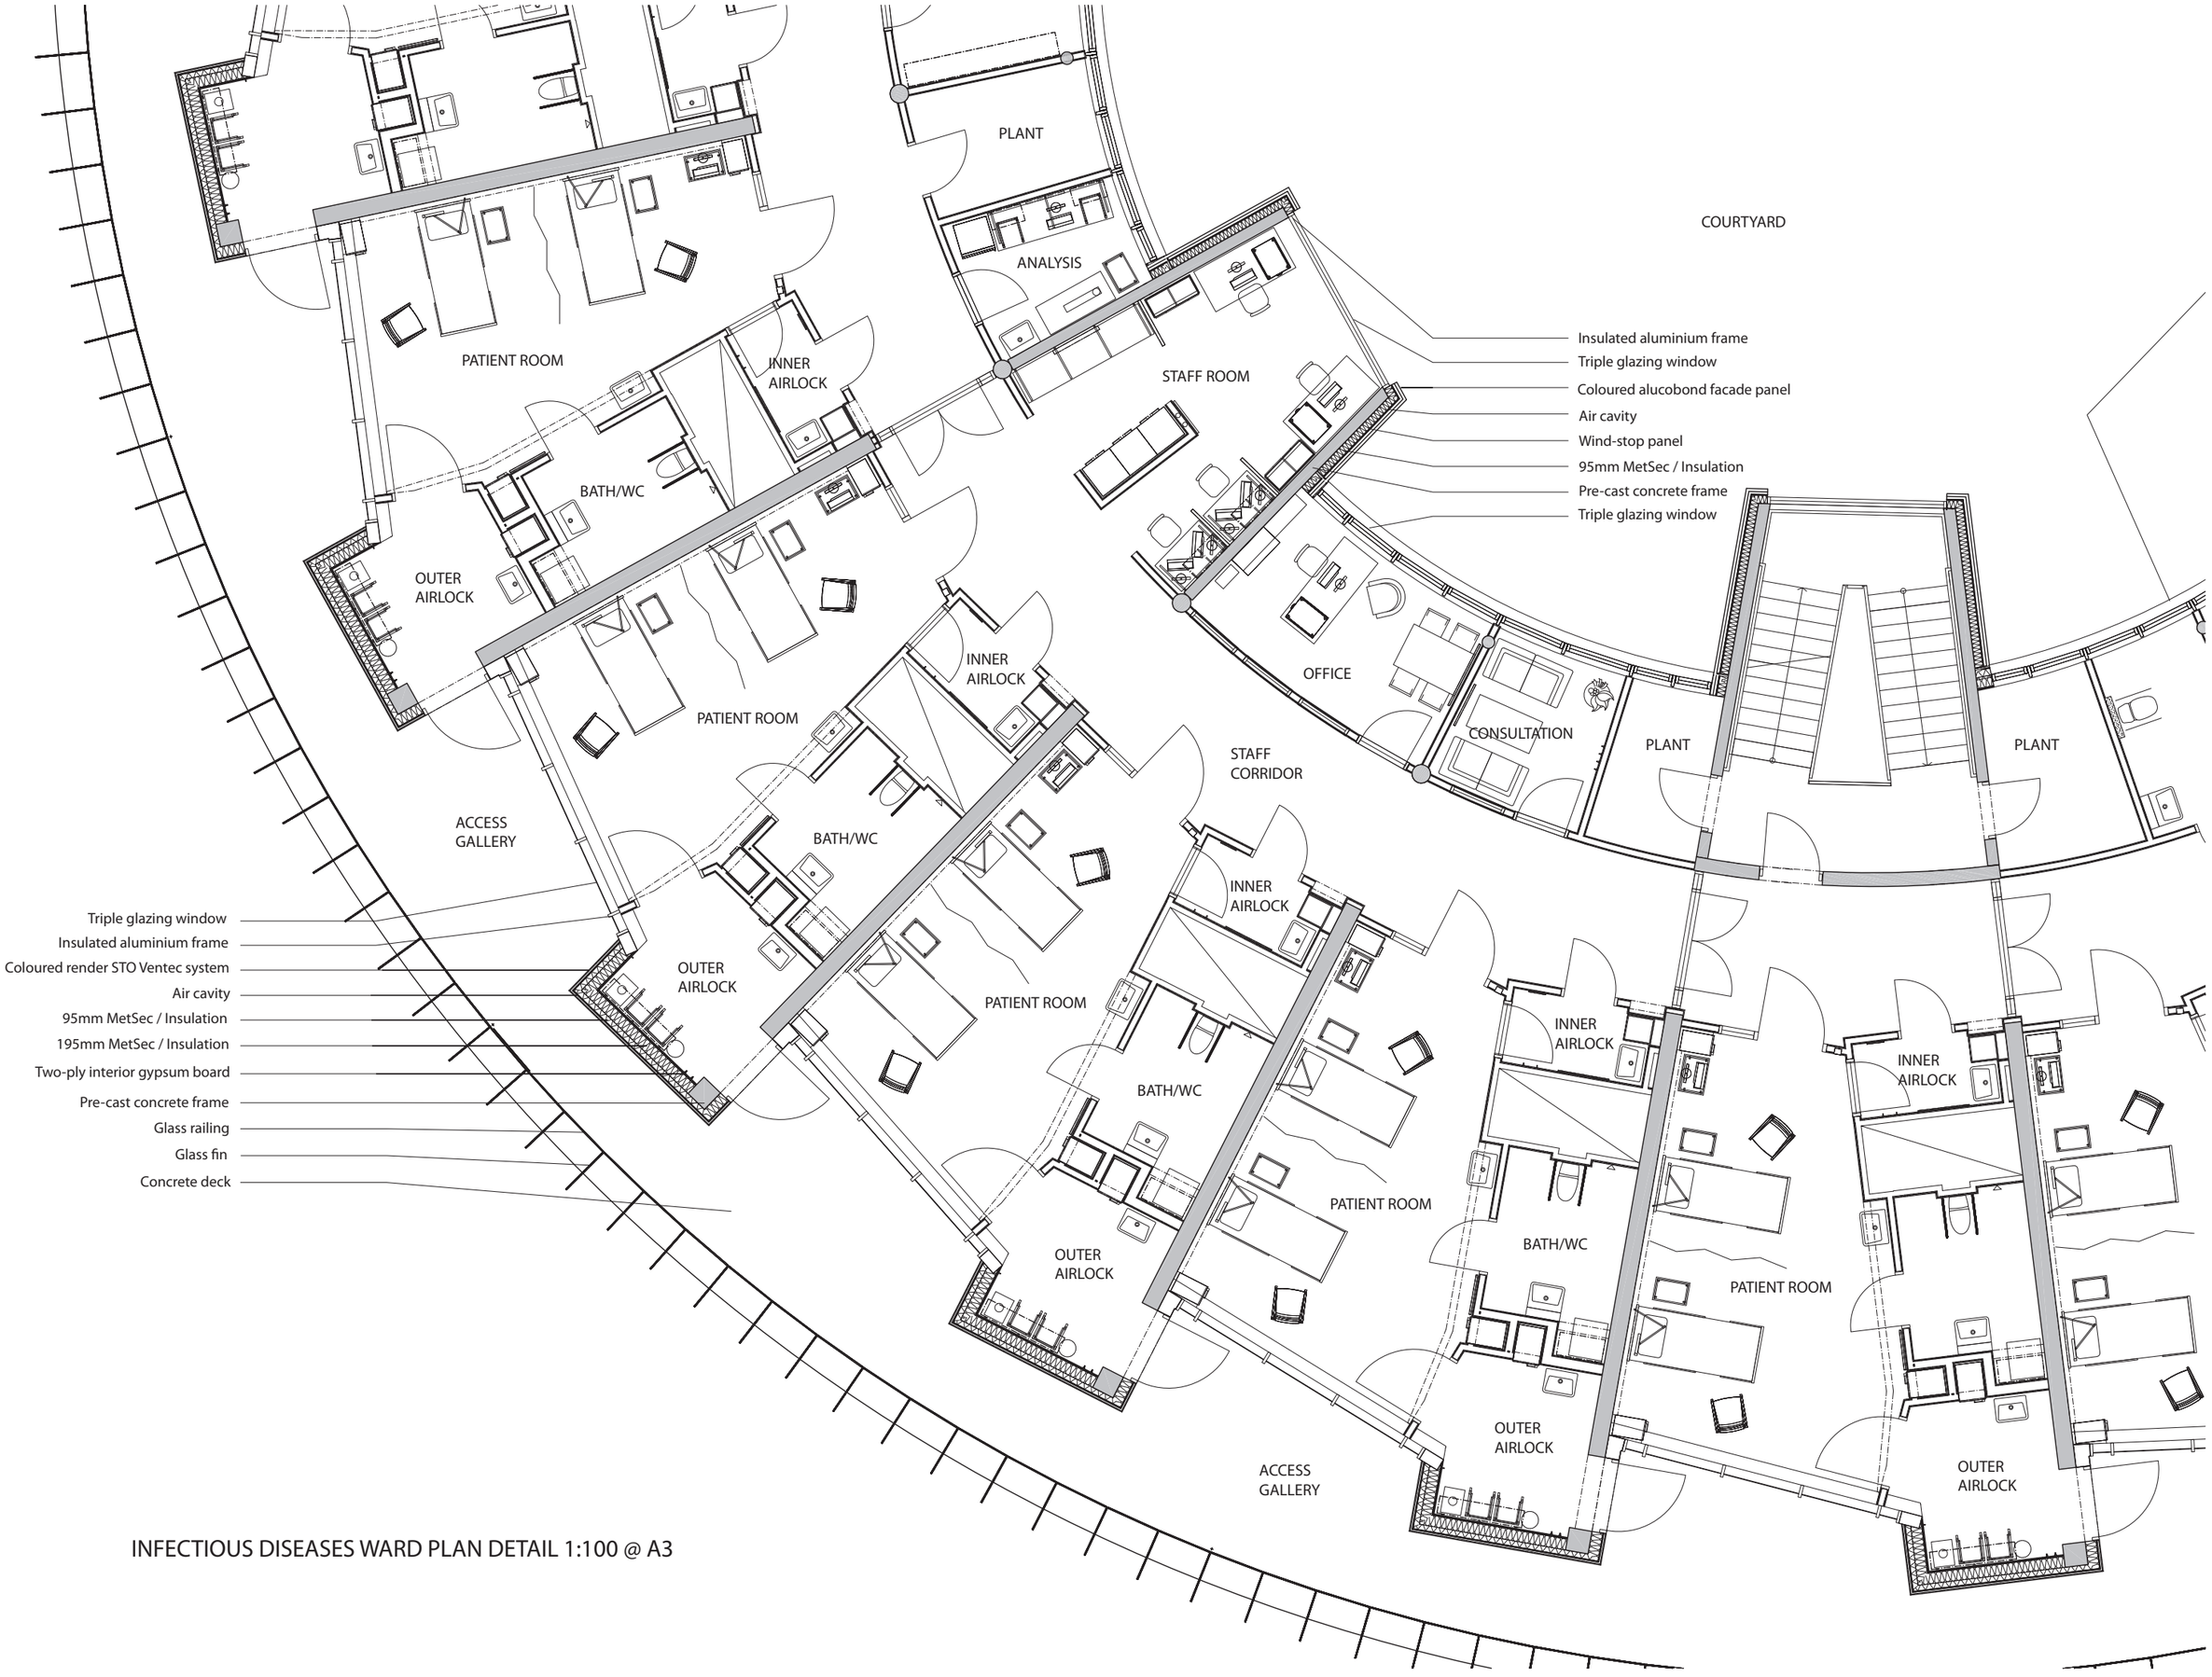

INFECTIOUS DISEASES WARD PLAN DETAIL 1:100 @ A3