



# DEPARTMENT 22

AFTER RENOVATION

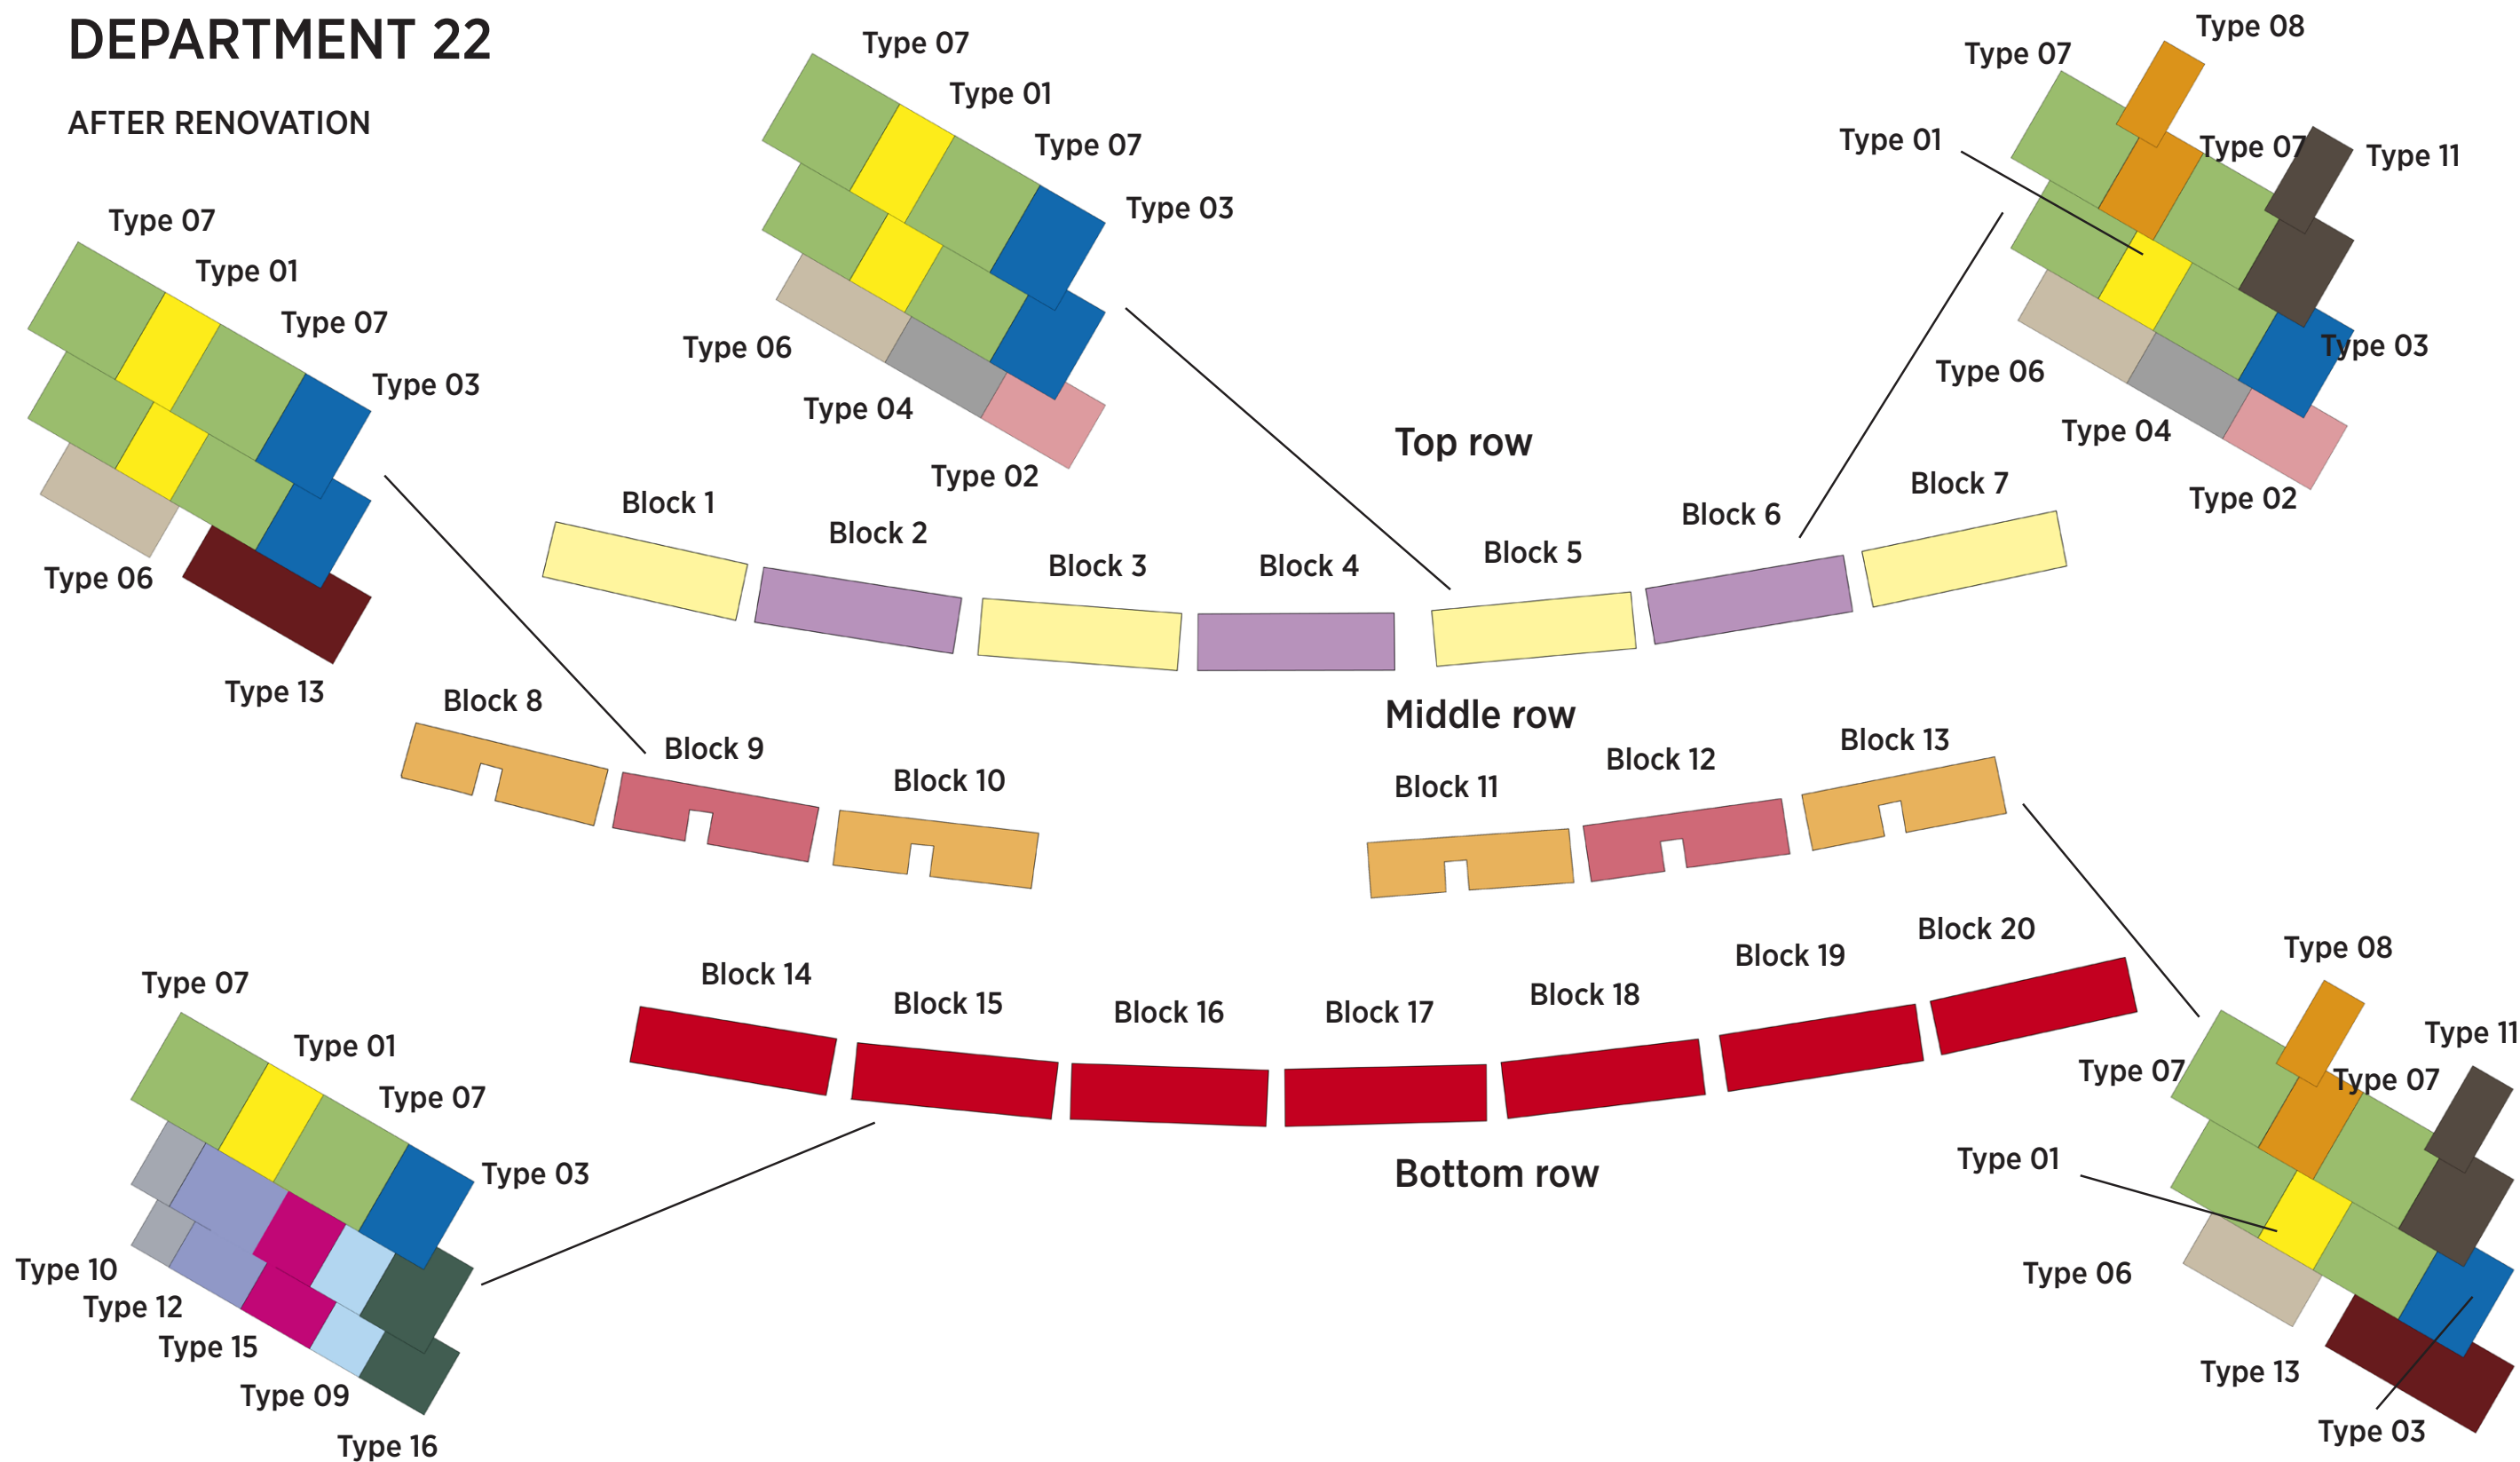

# DEPARTMENT 22


BEFORE RENOVATION

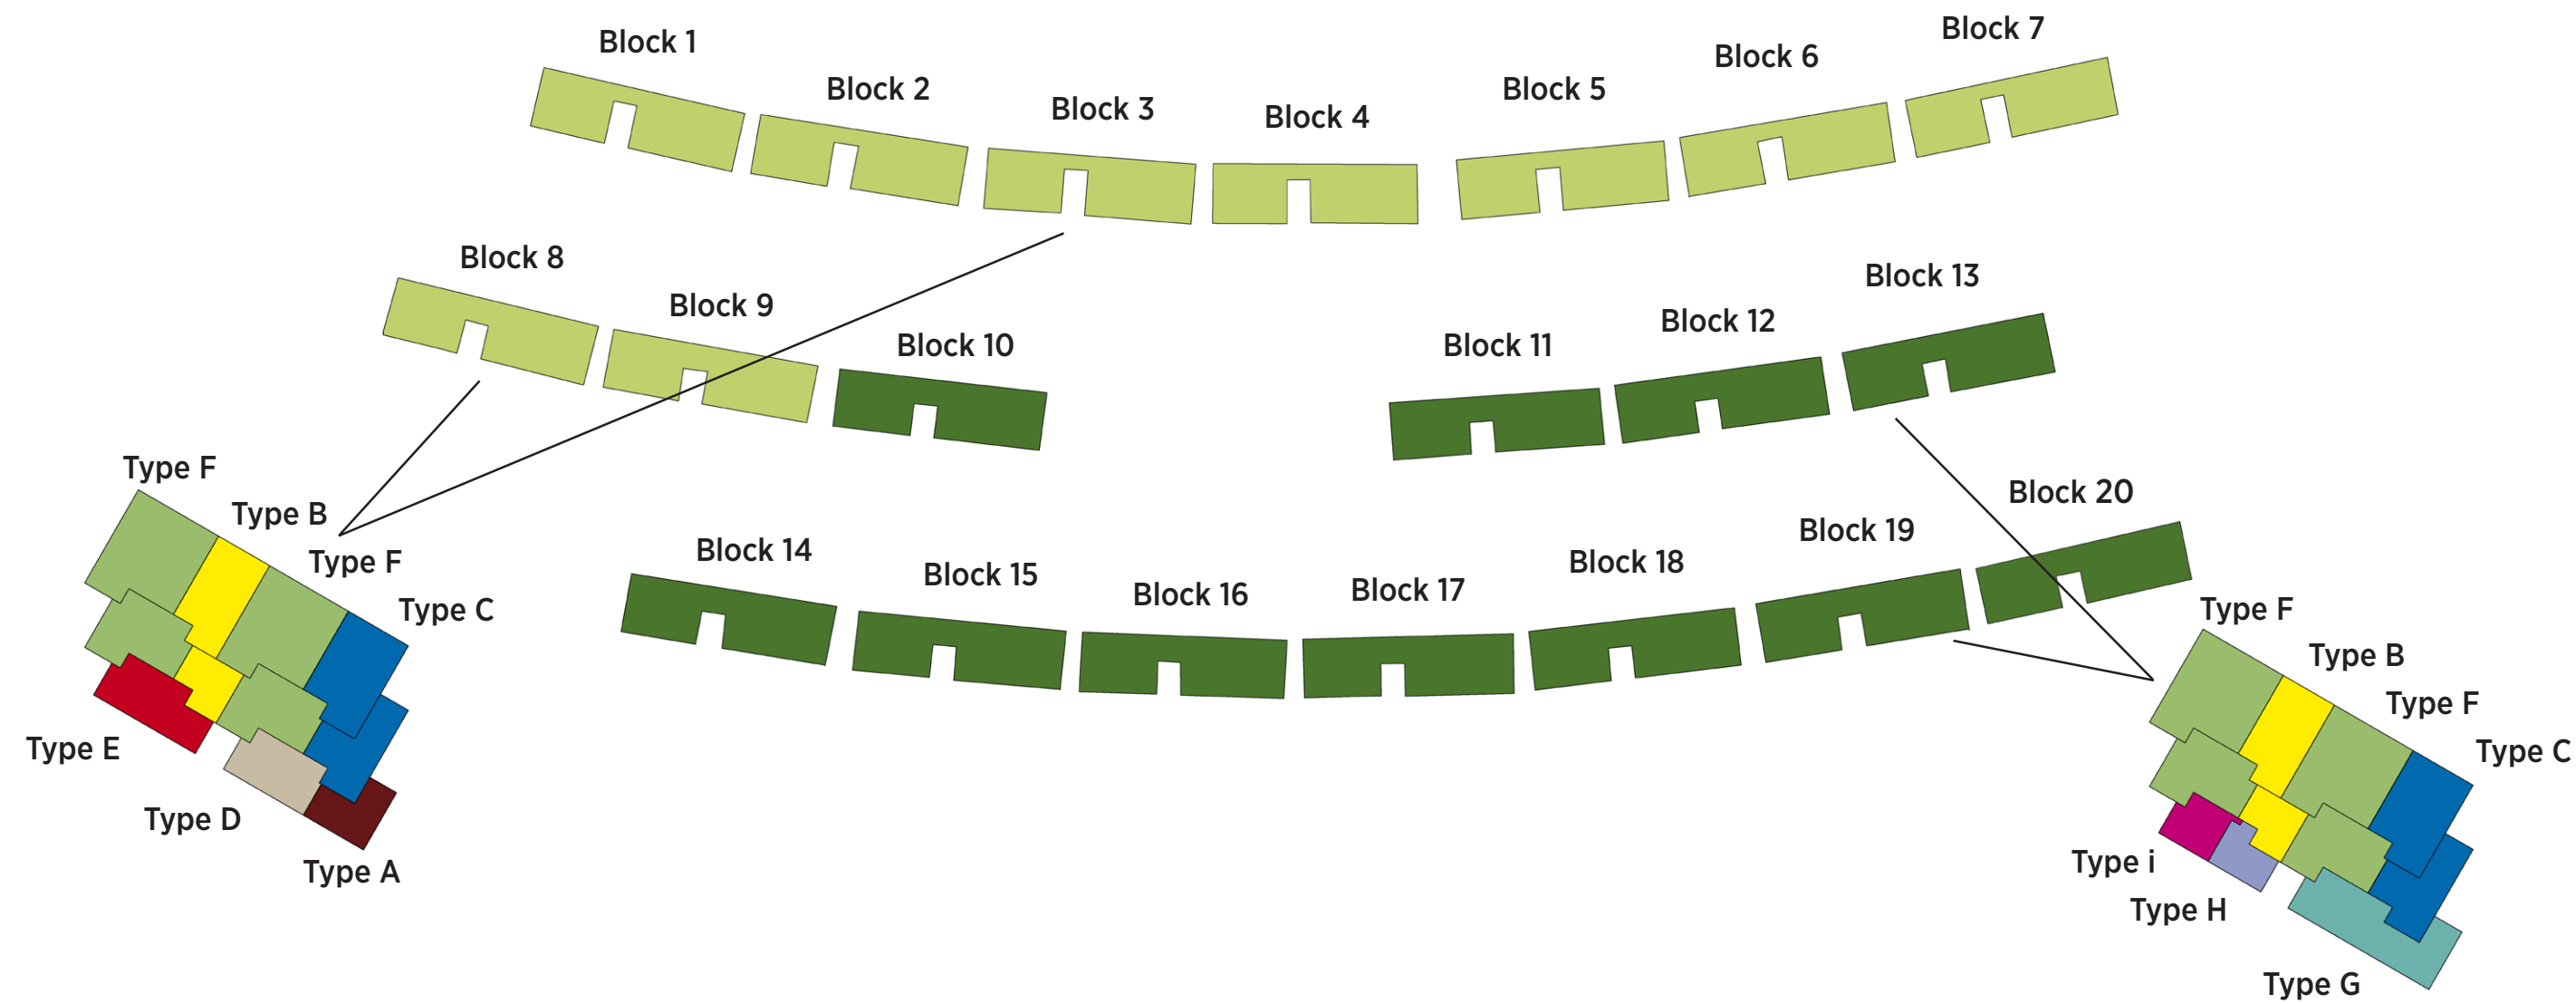




TOP ROW

PARTERRE BLOCK 1 - 7

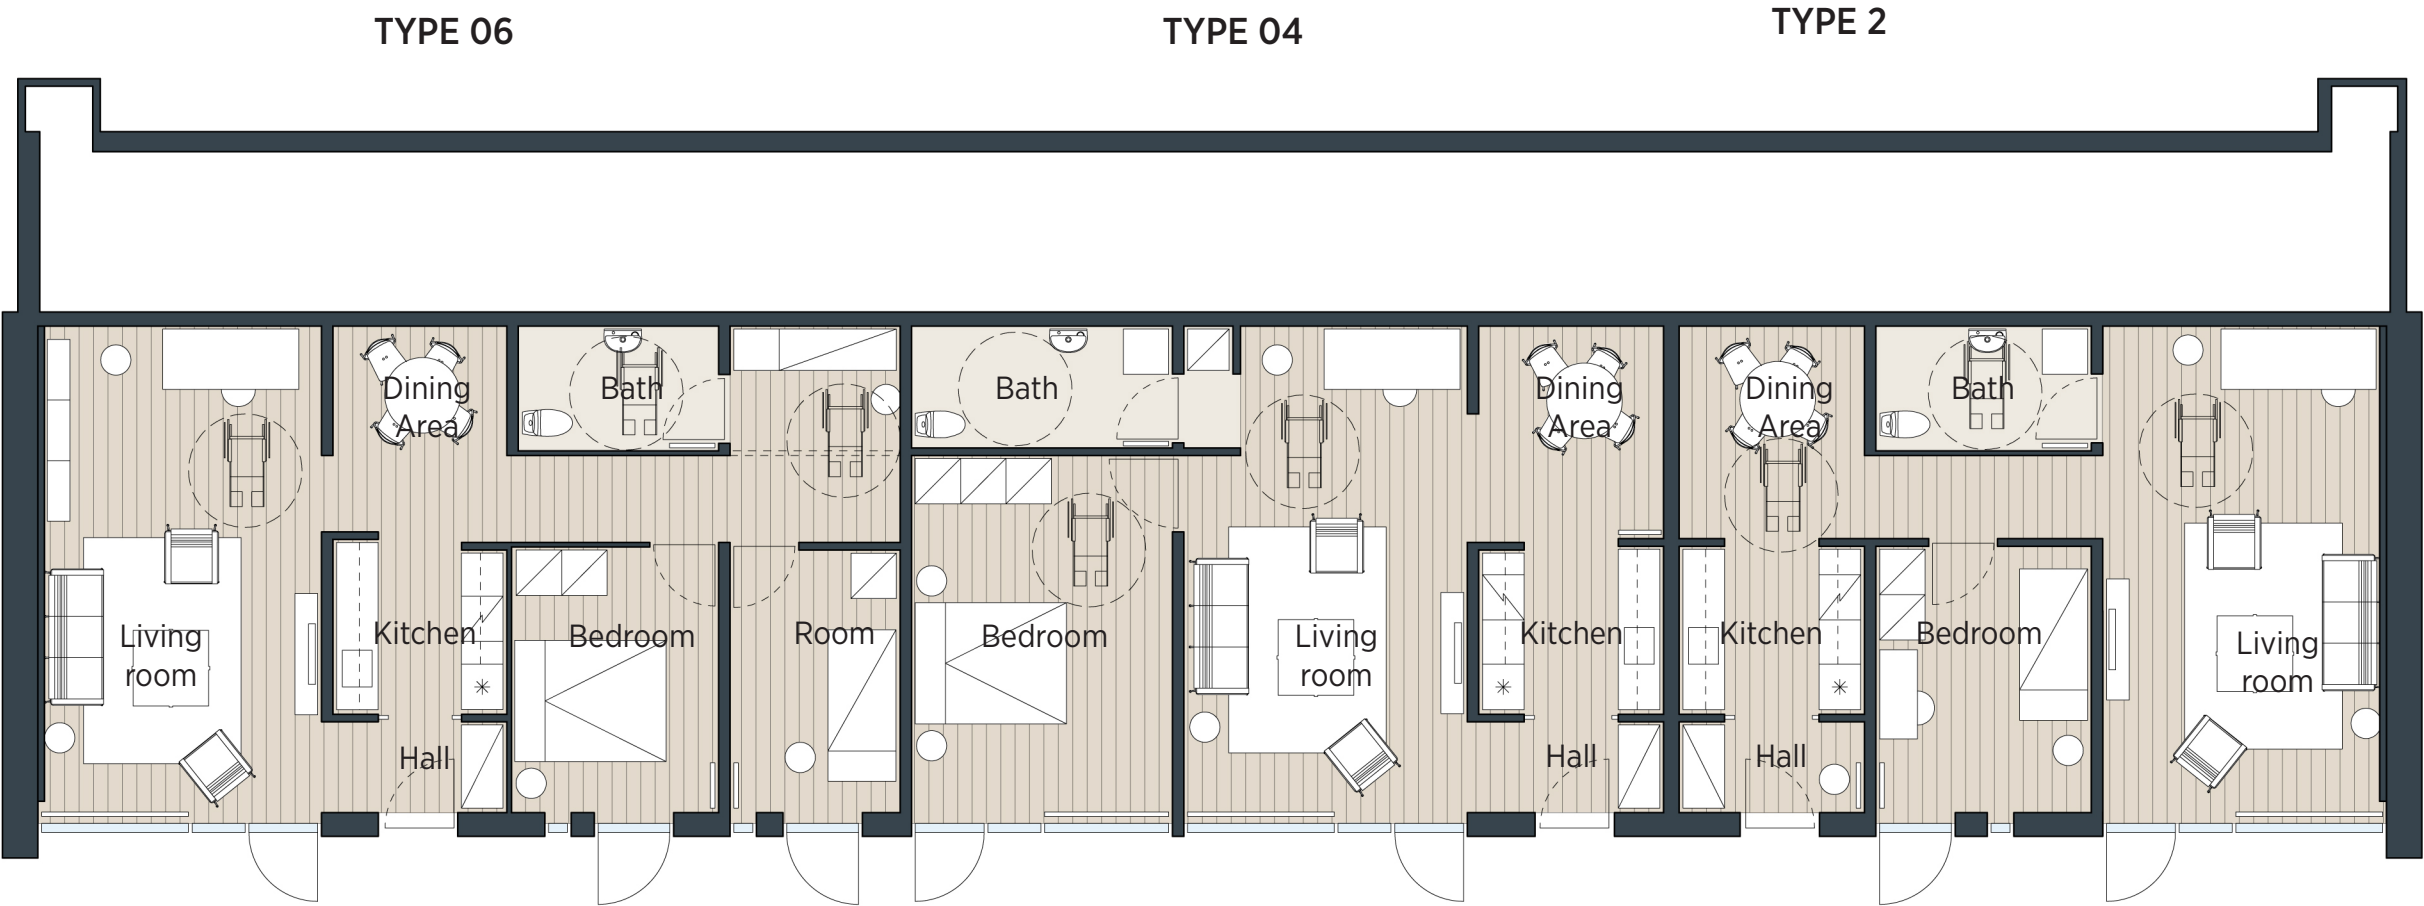


# TOP ROW

## GROUND FLOOR PLAN BLOCK 2-6

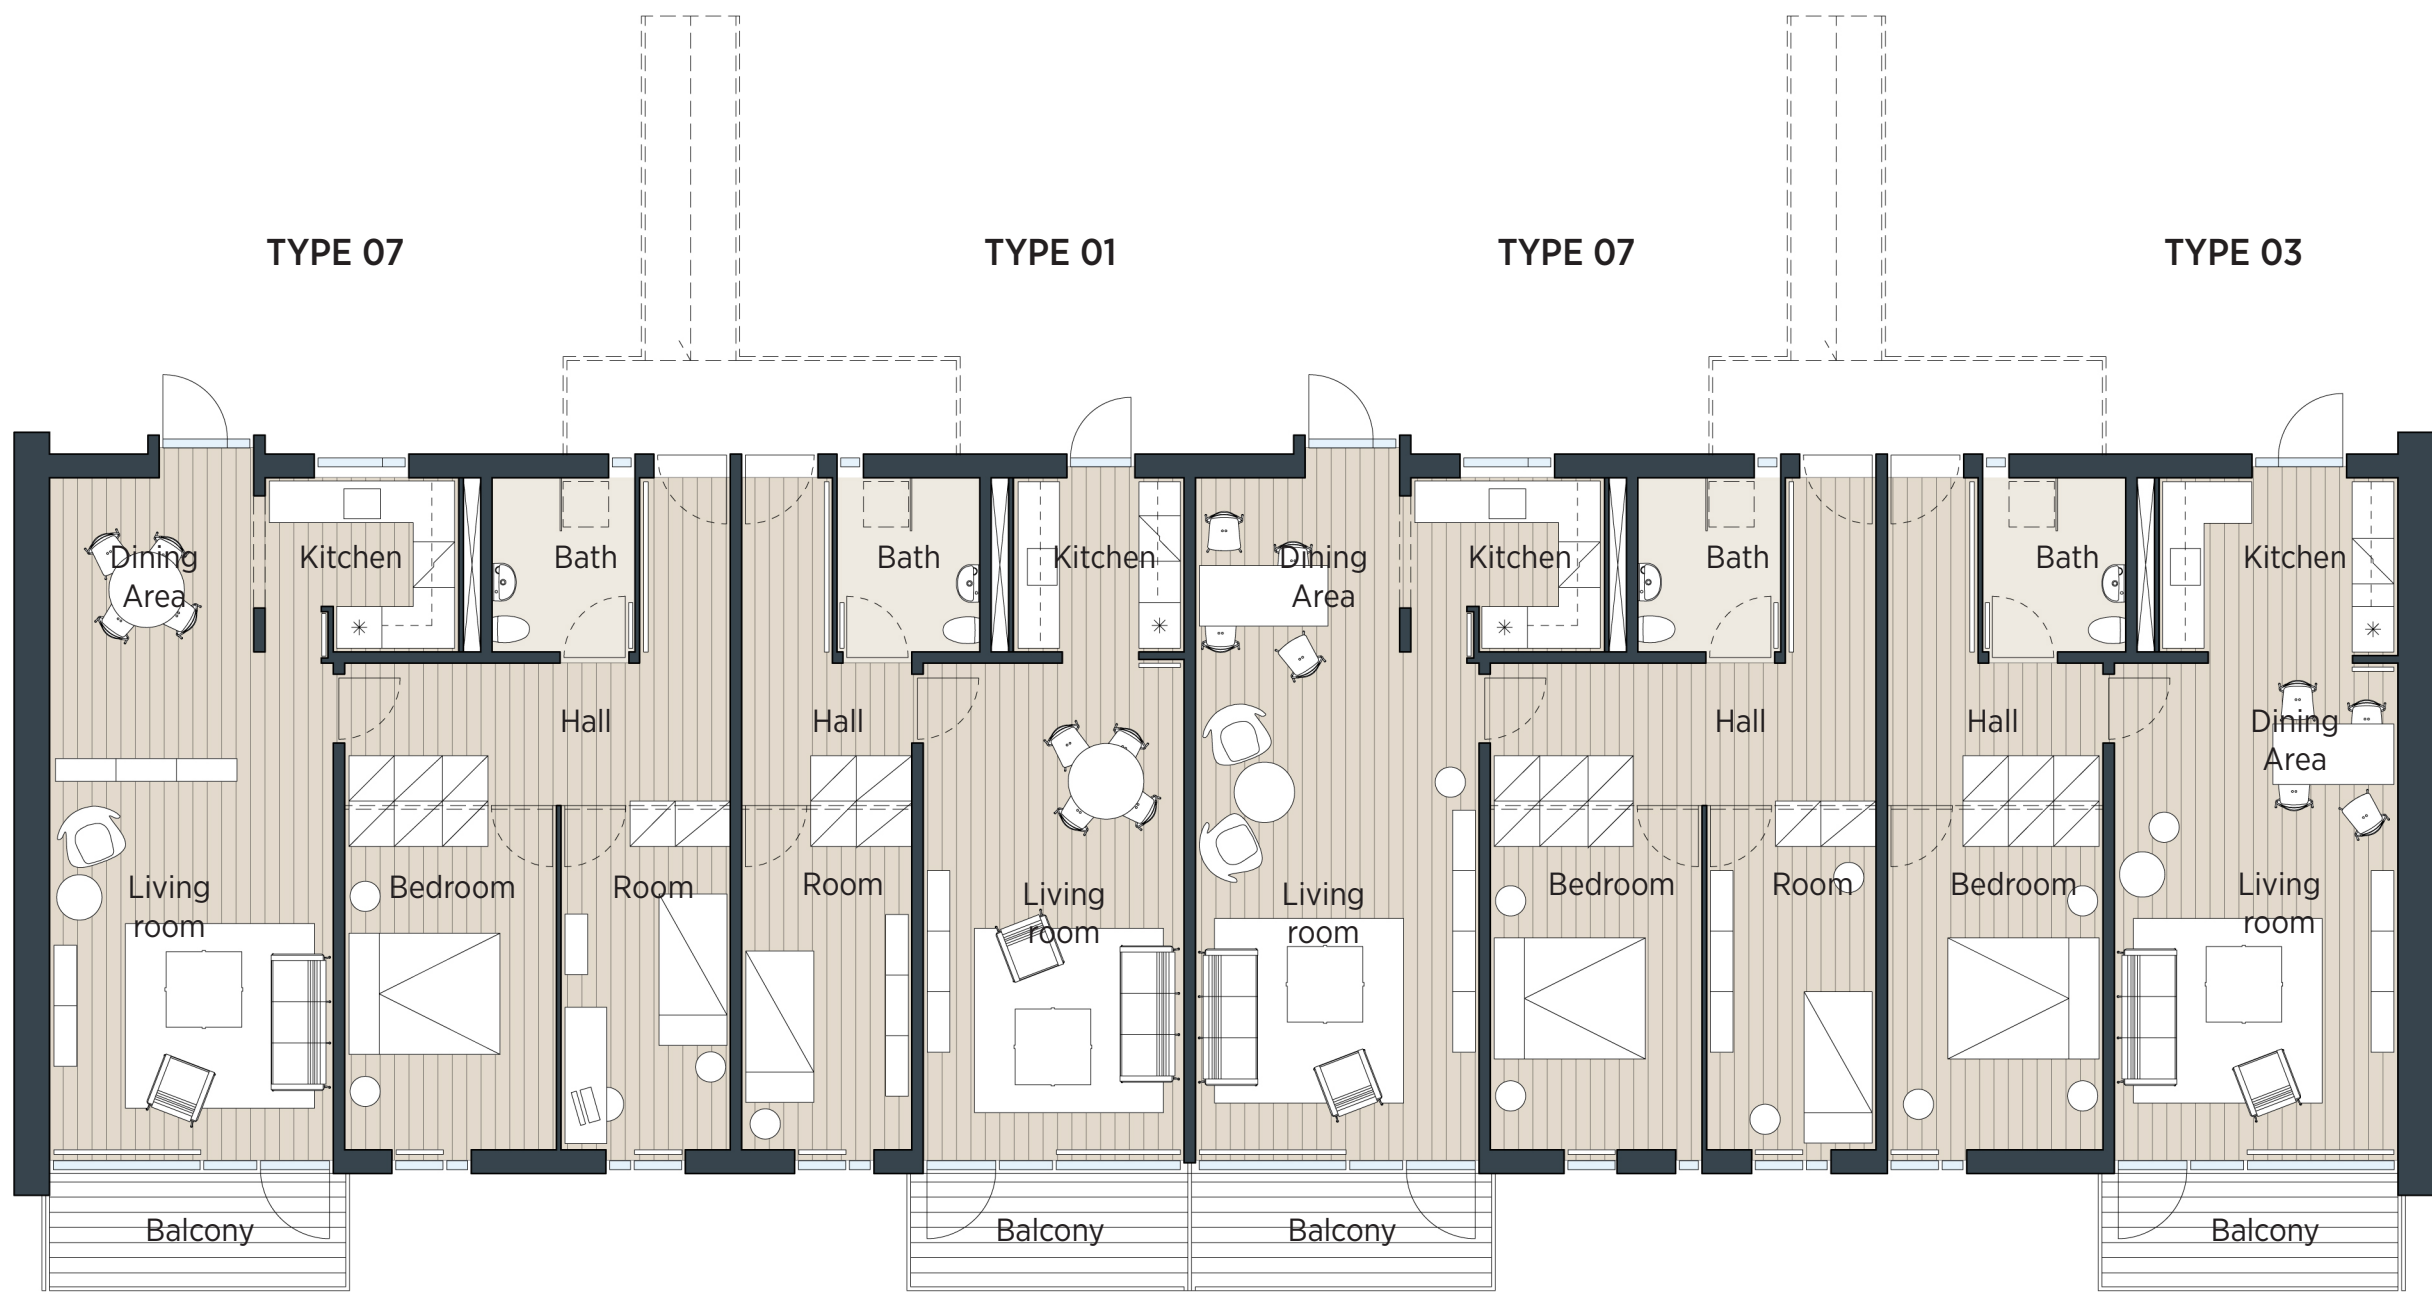


# TOP ROW

## GROUND FLOOR PLAN BLOCK 1

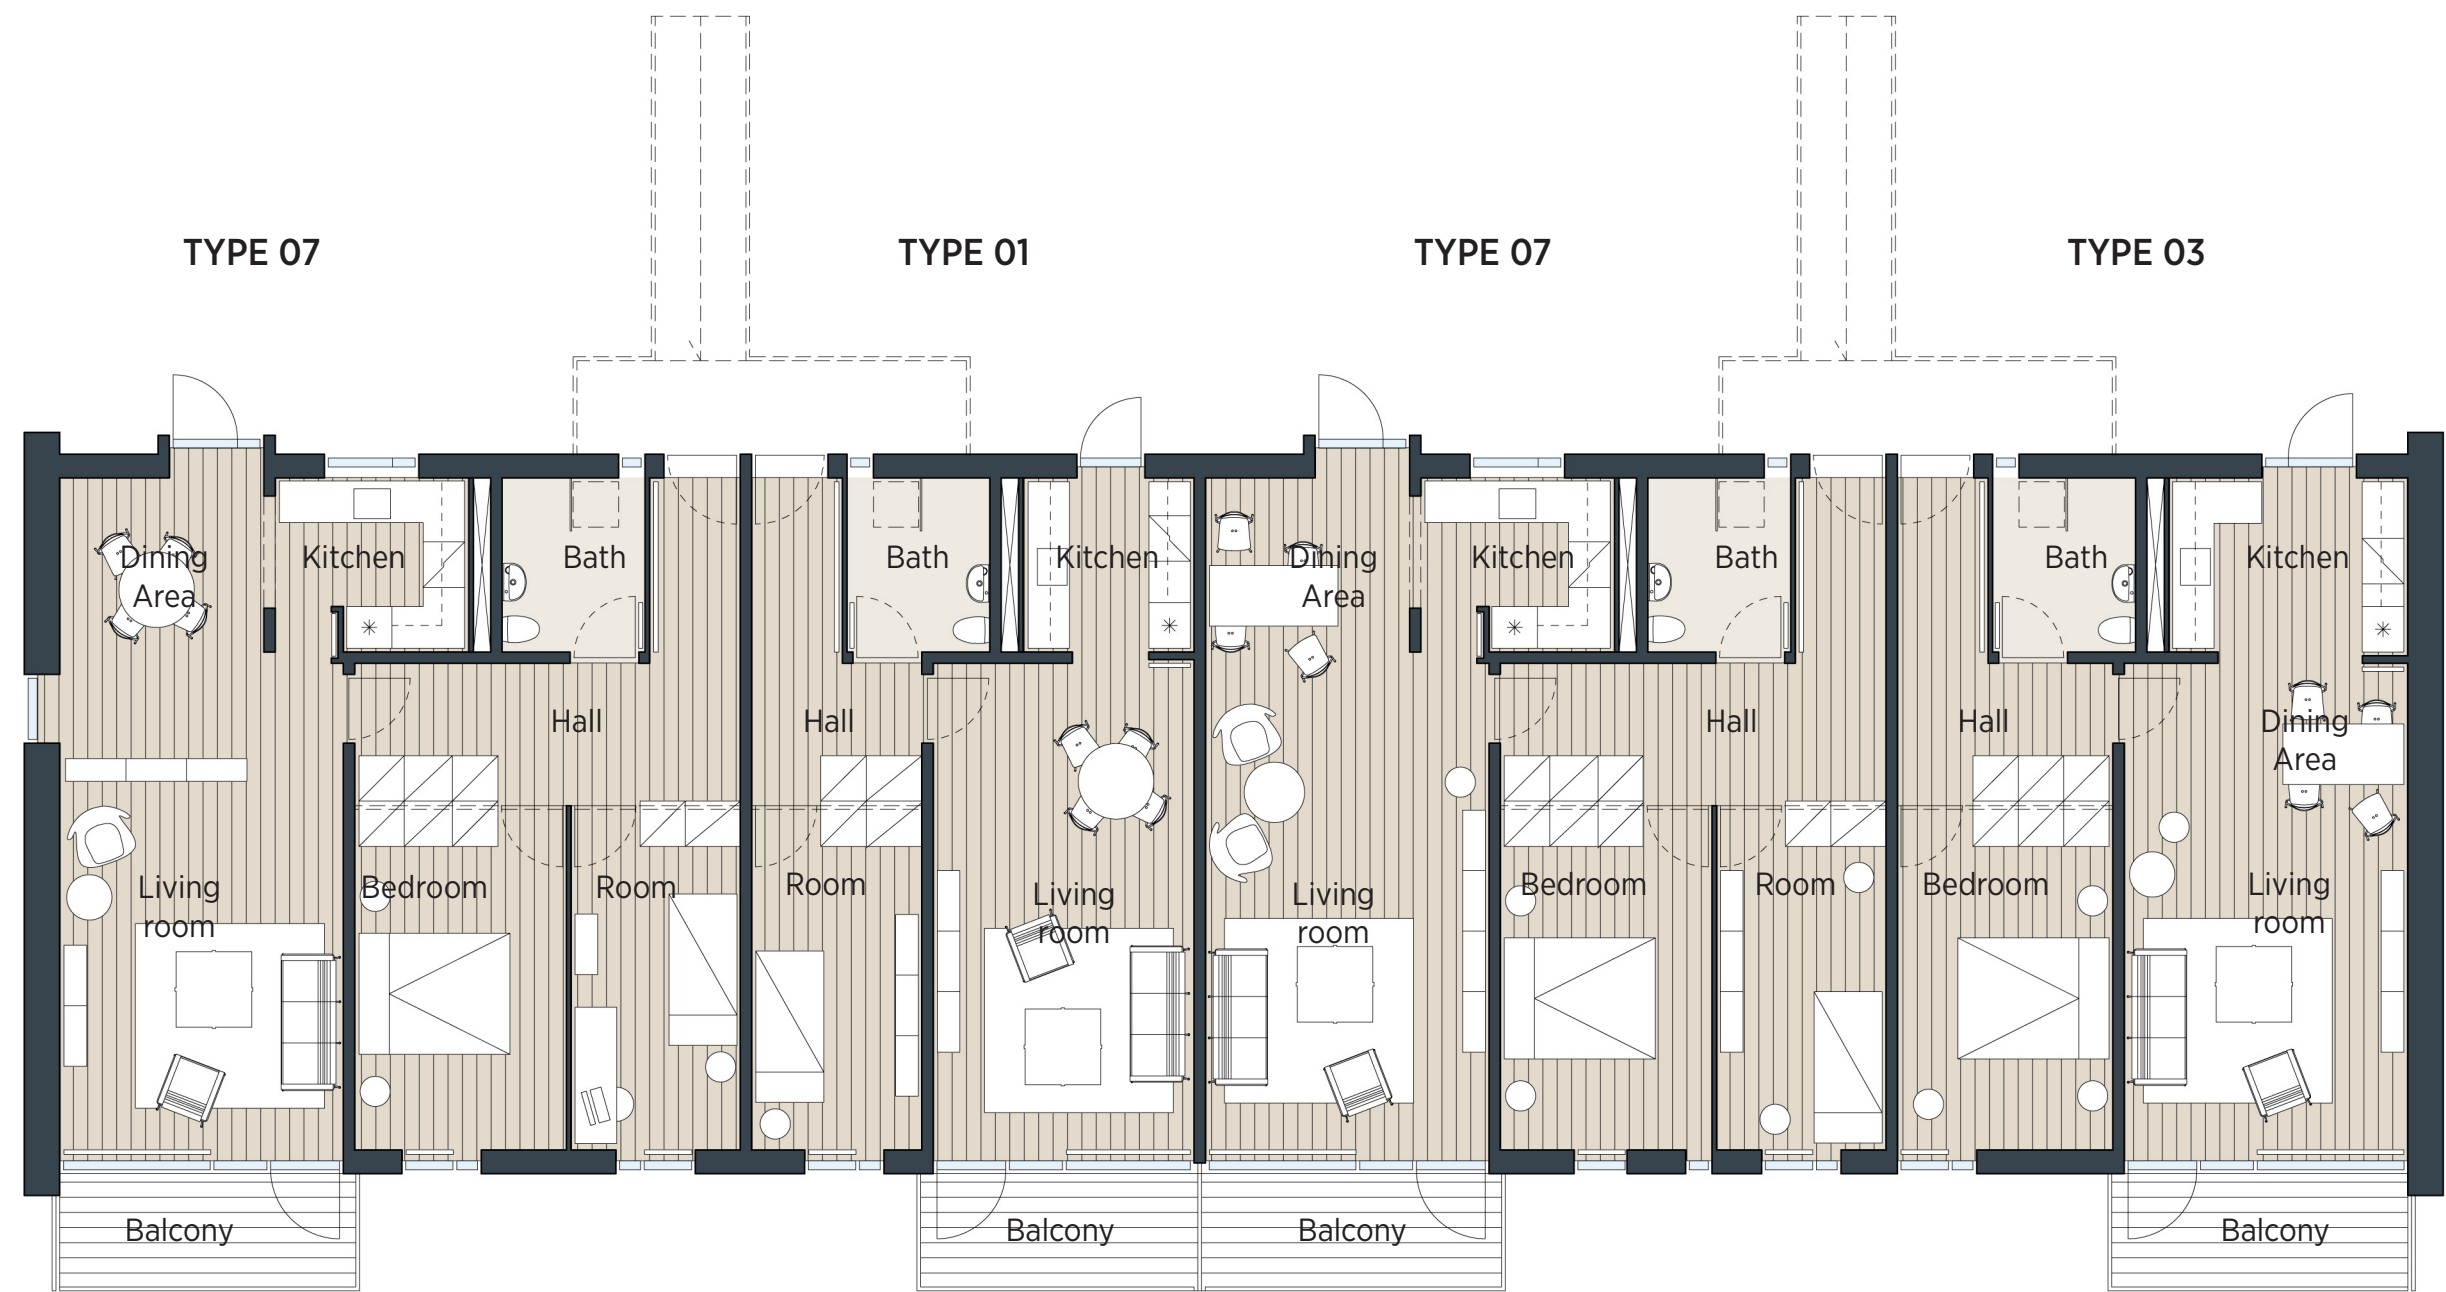


# TOP ROW

## GROUND FLOOR PLAN BLOCK 7

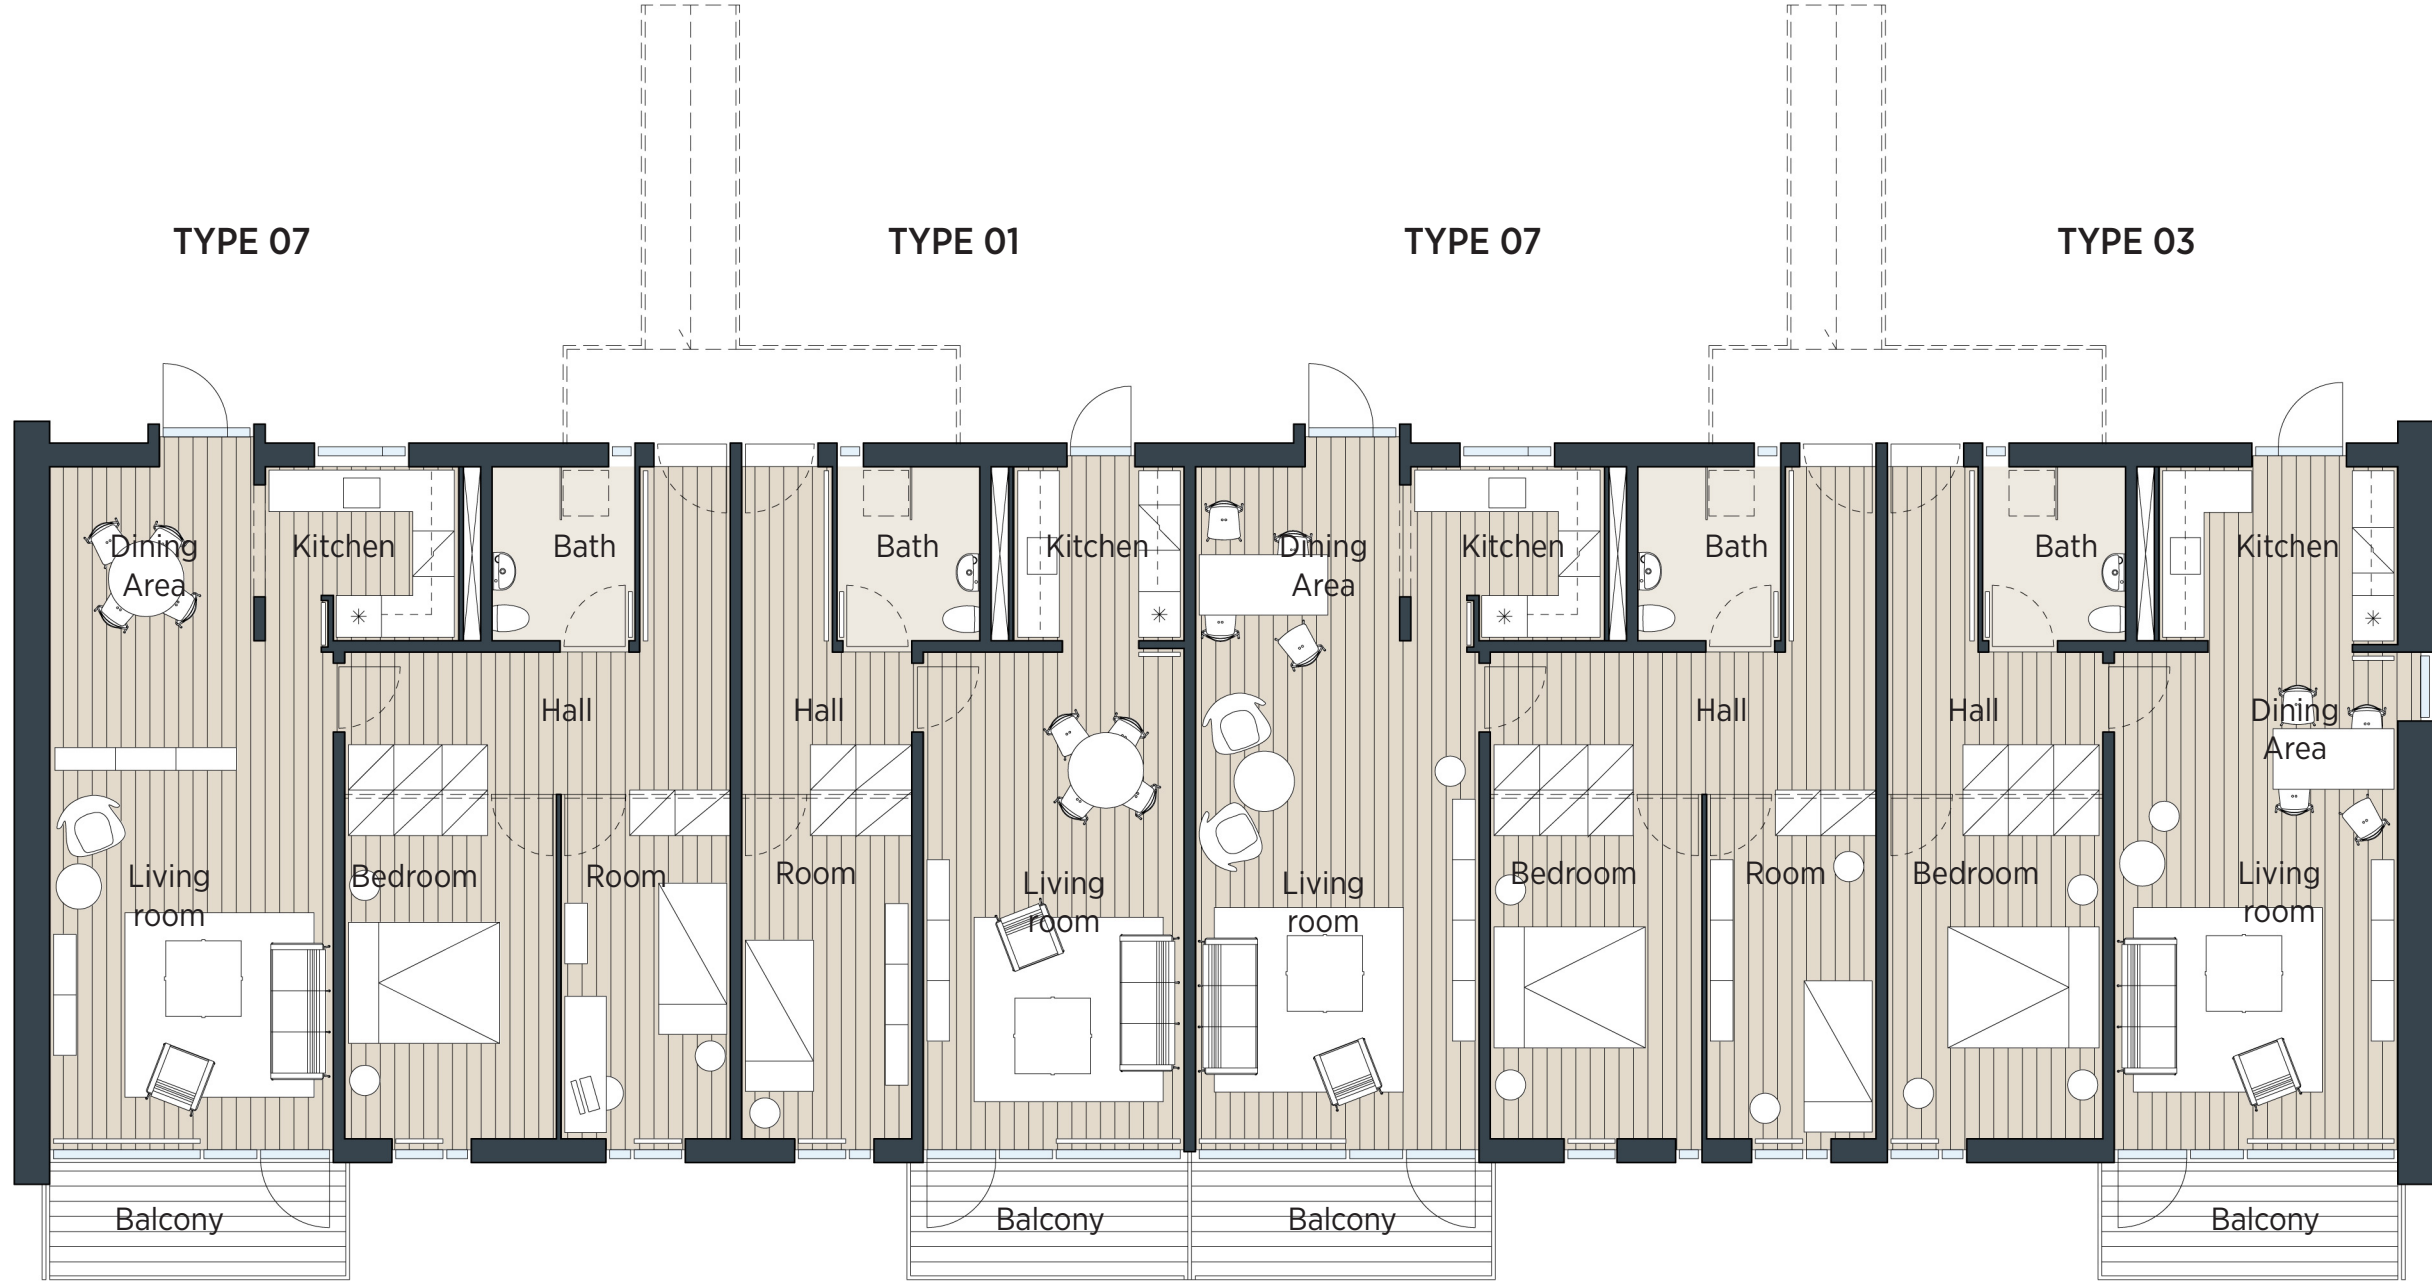


# TOP ROW

PLAN 1.FLOOR BLOCK 3 AND 5

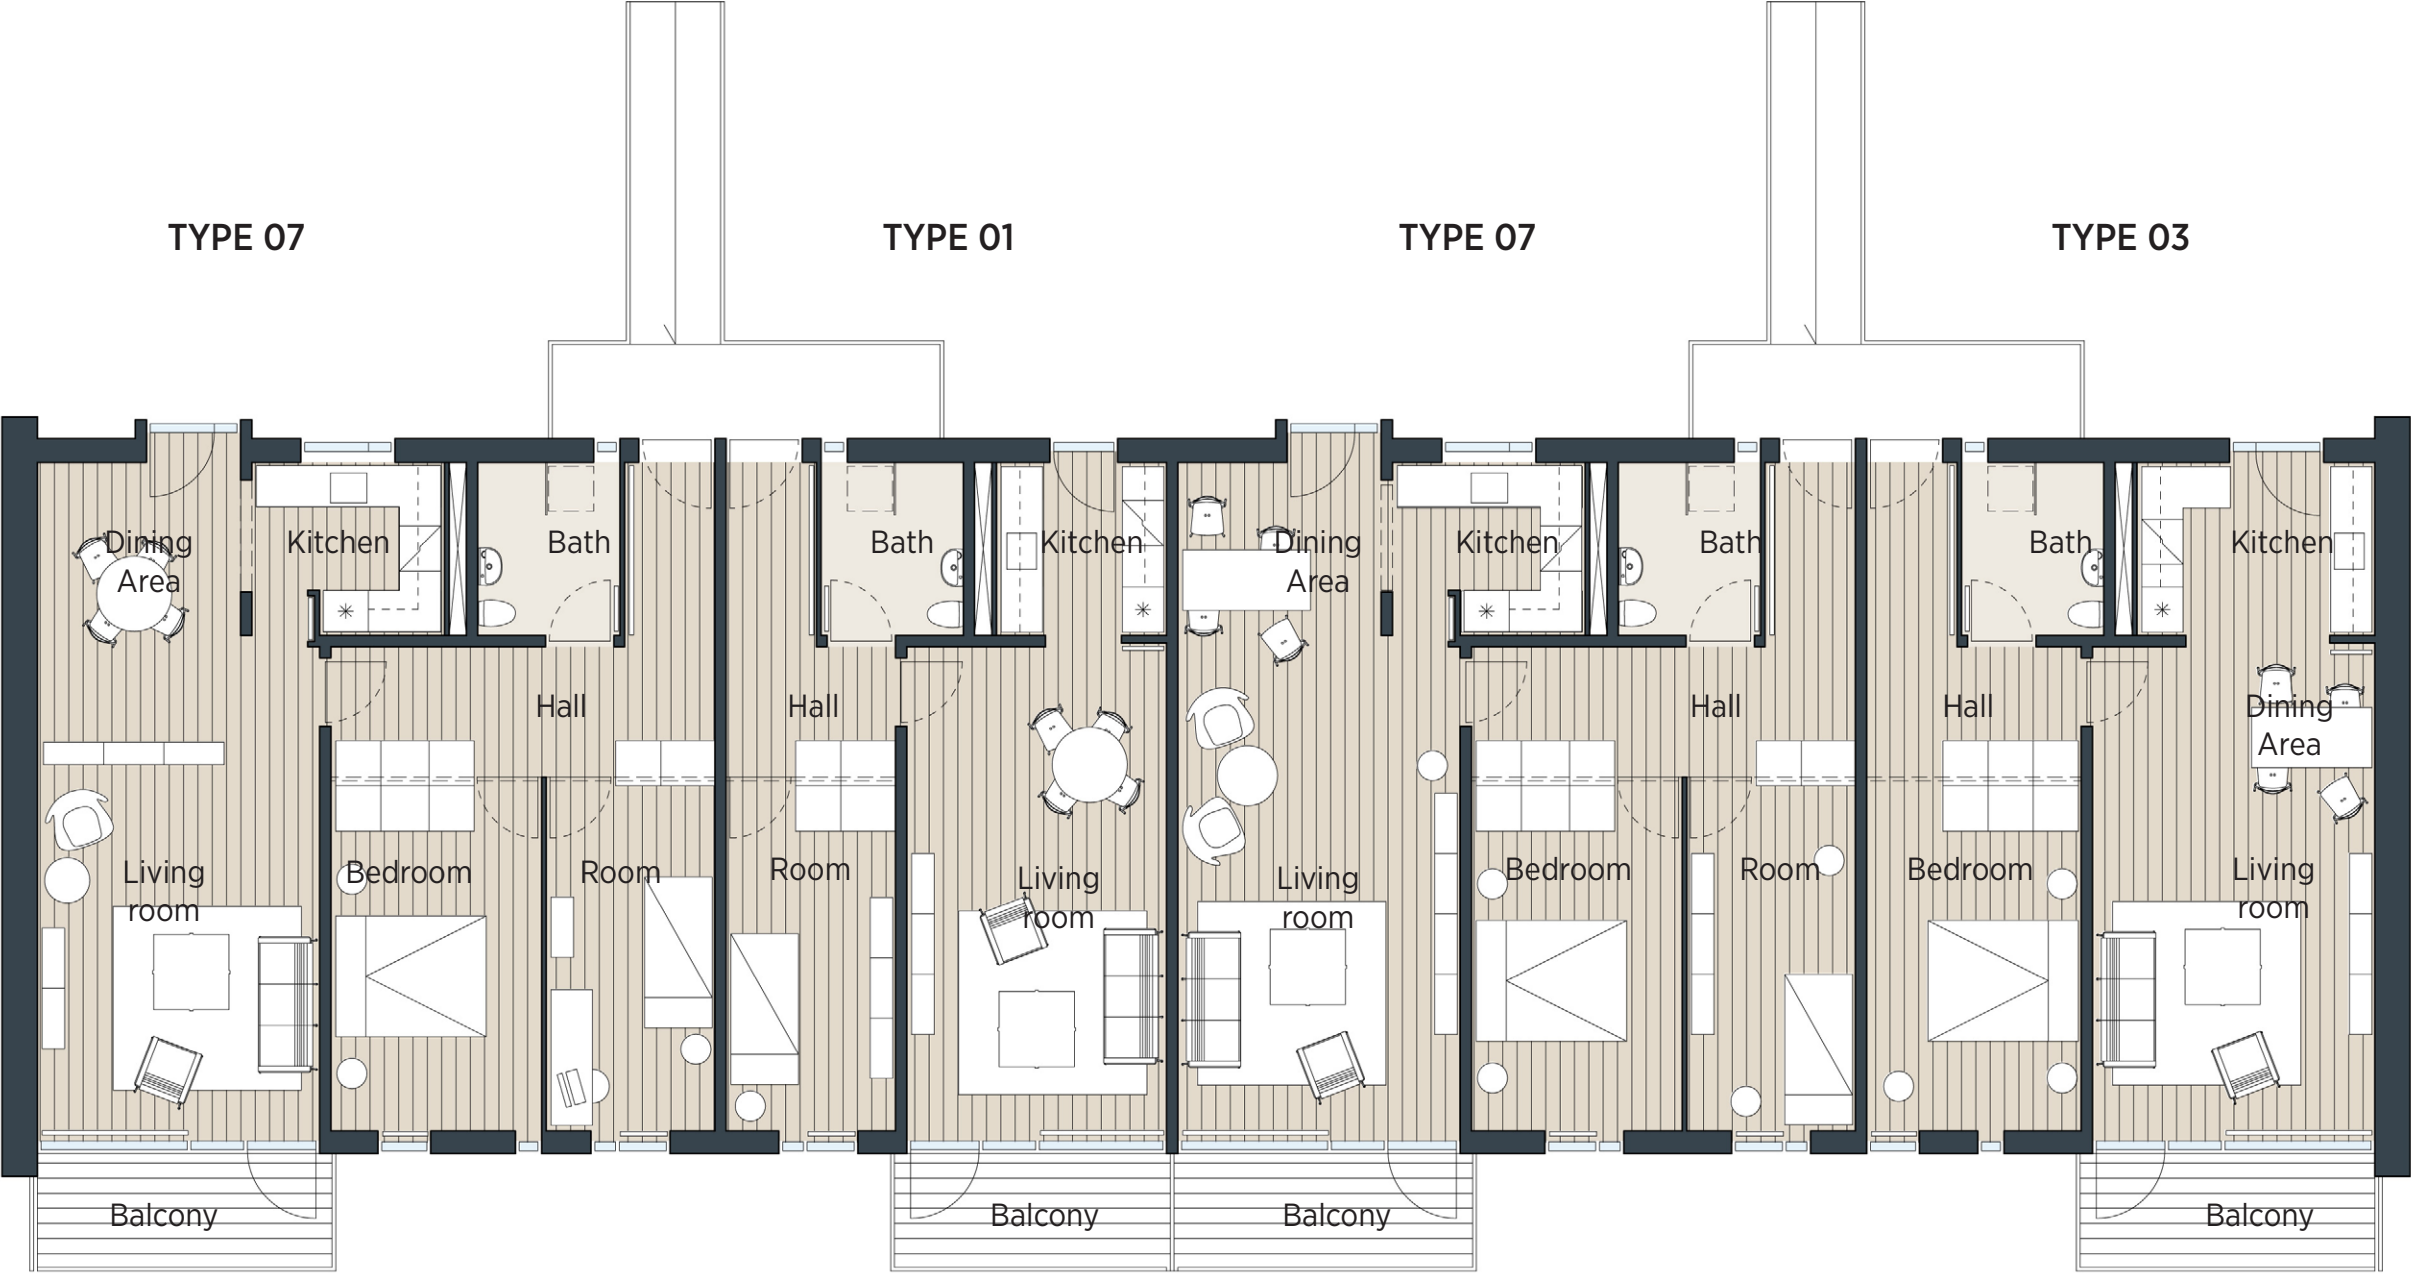

# TOP ROW


PLAN 1.FLOOR BLOCK 1

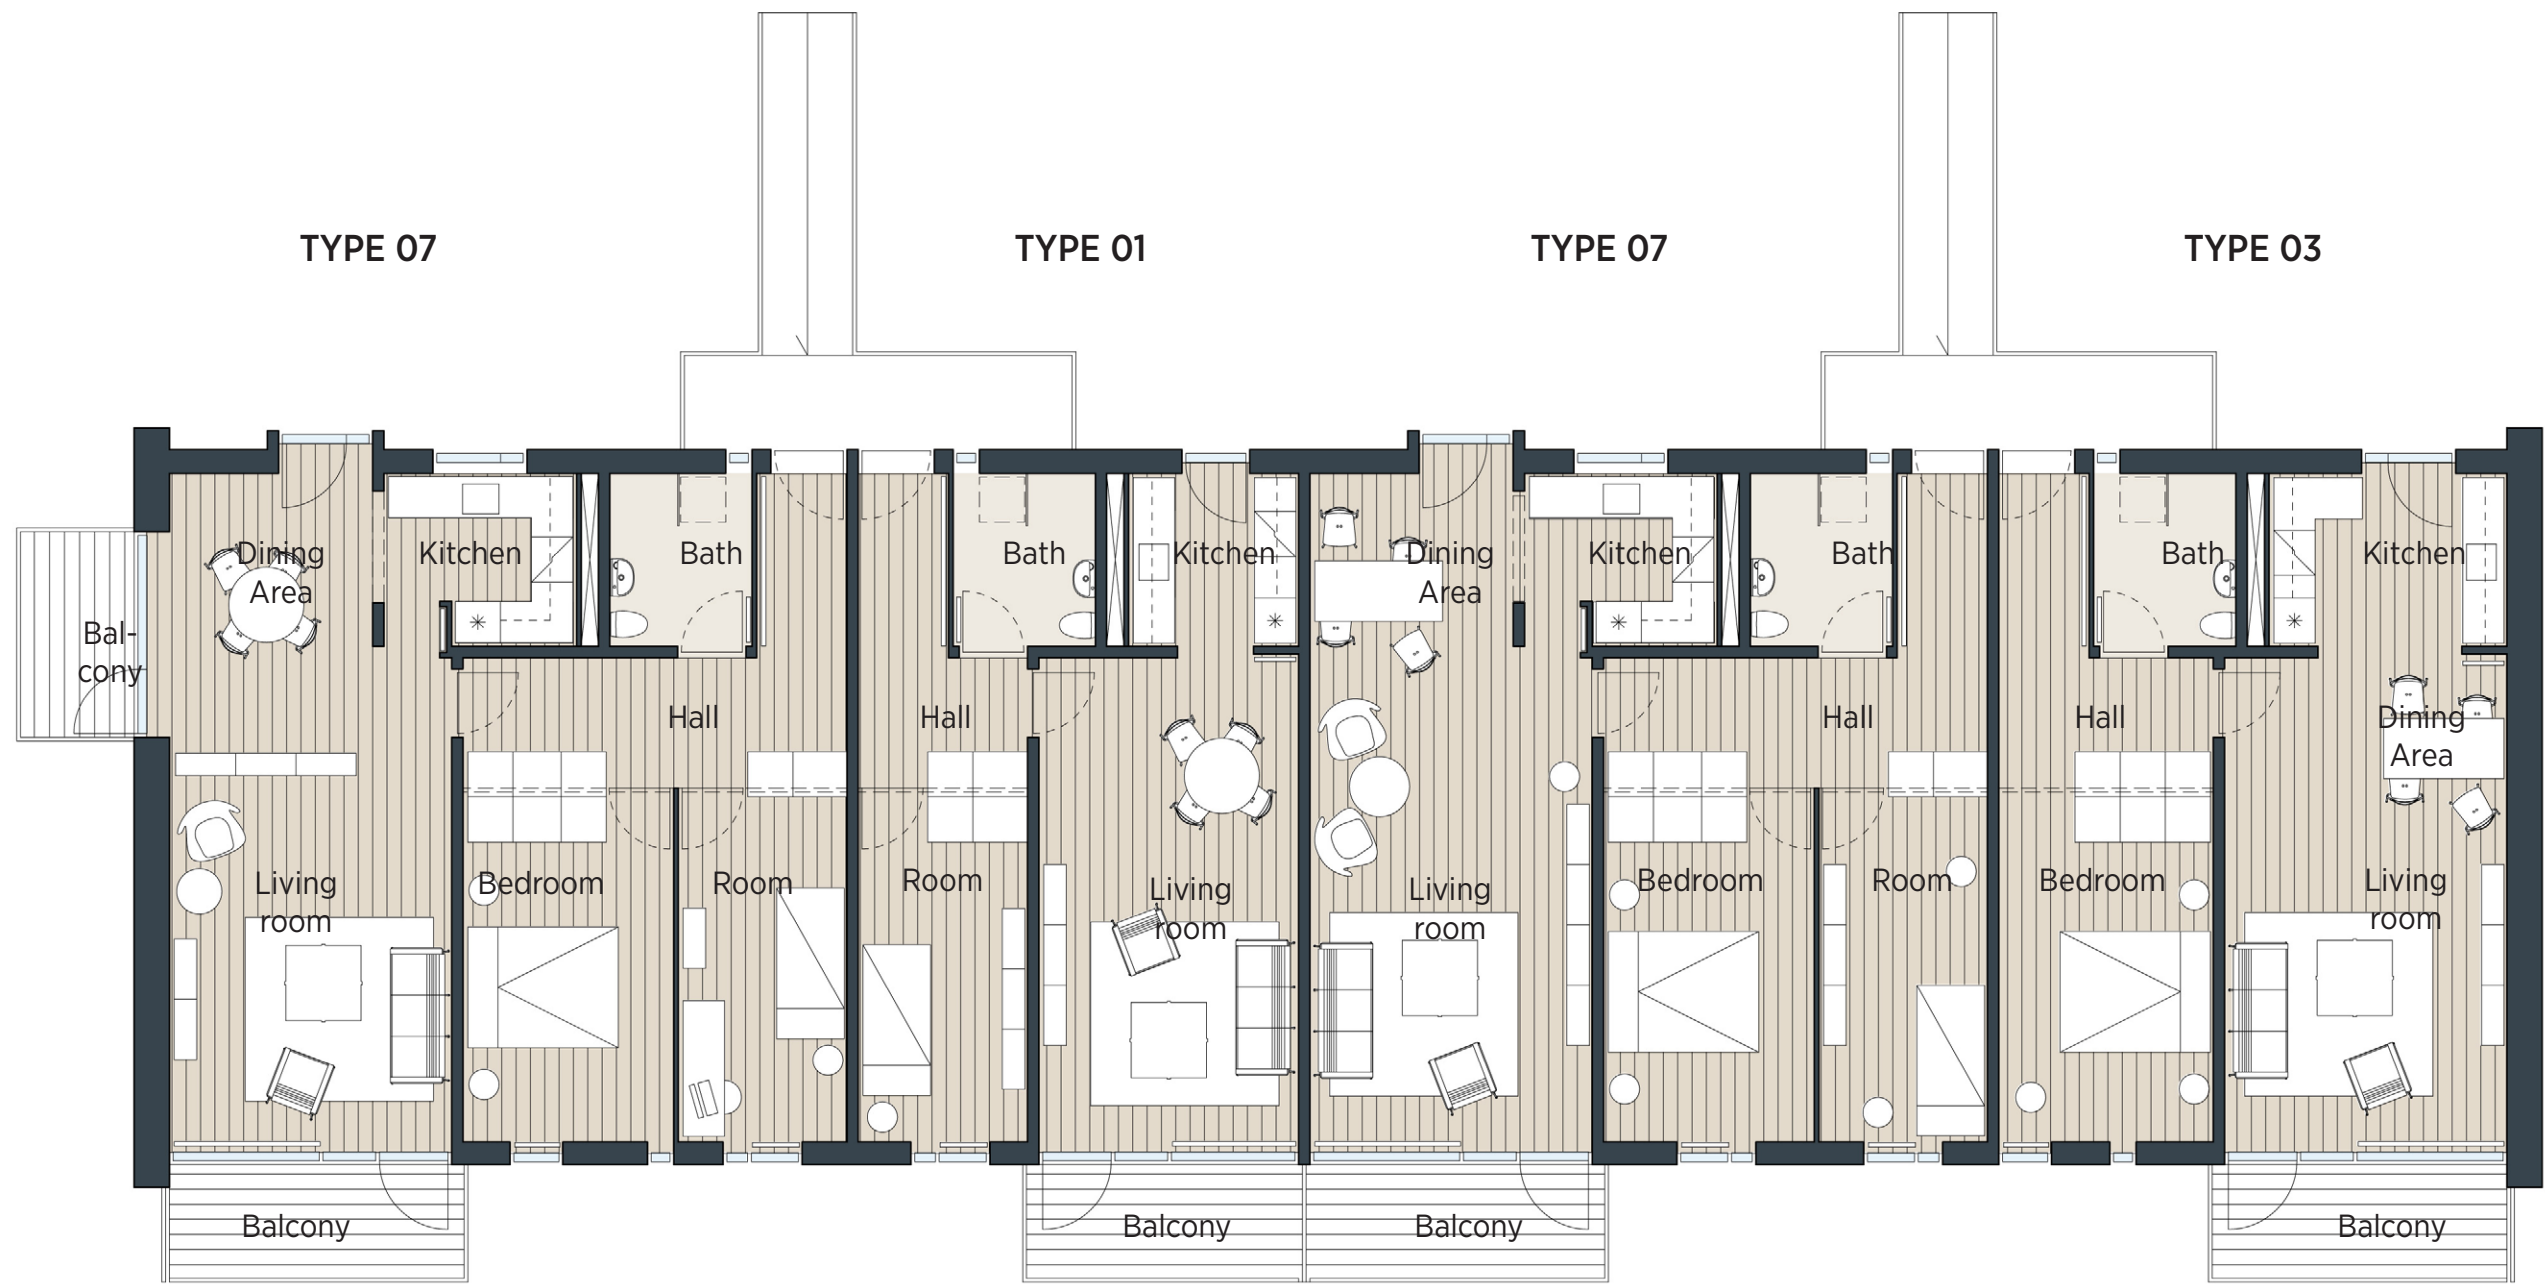



# TOP ROW


PLAN 1.FLOOR BLOCK 7

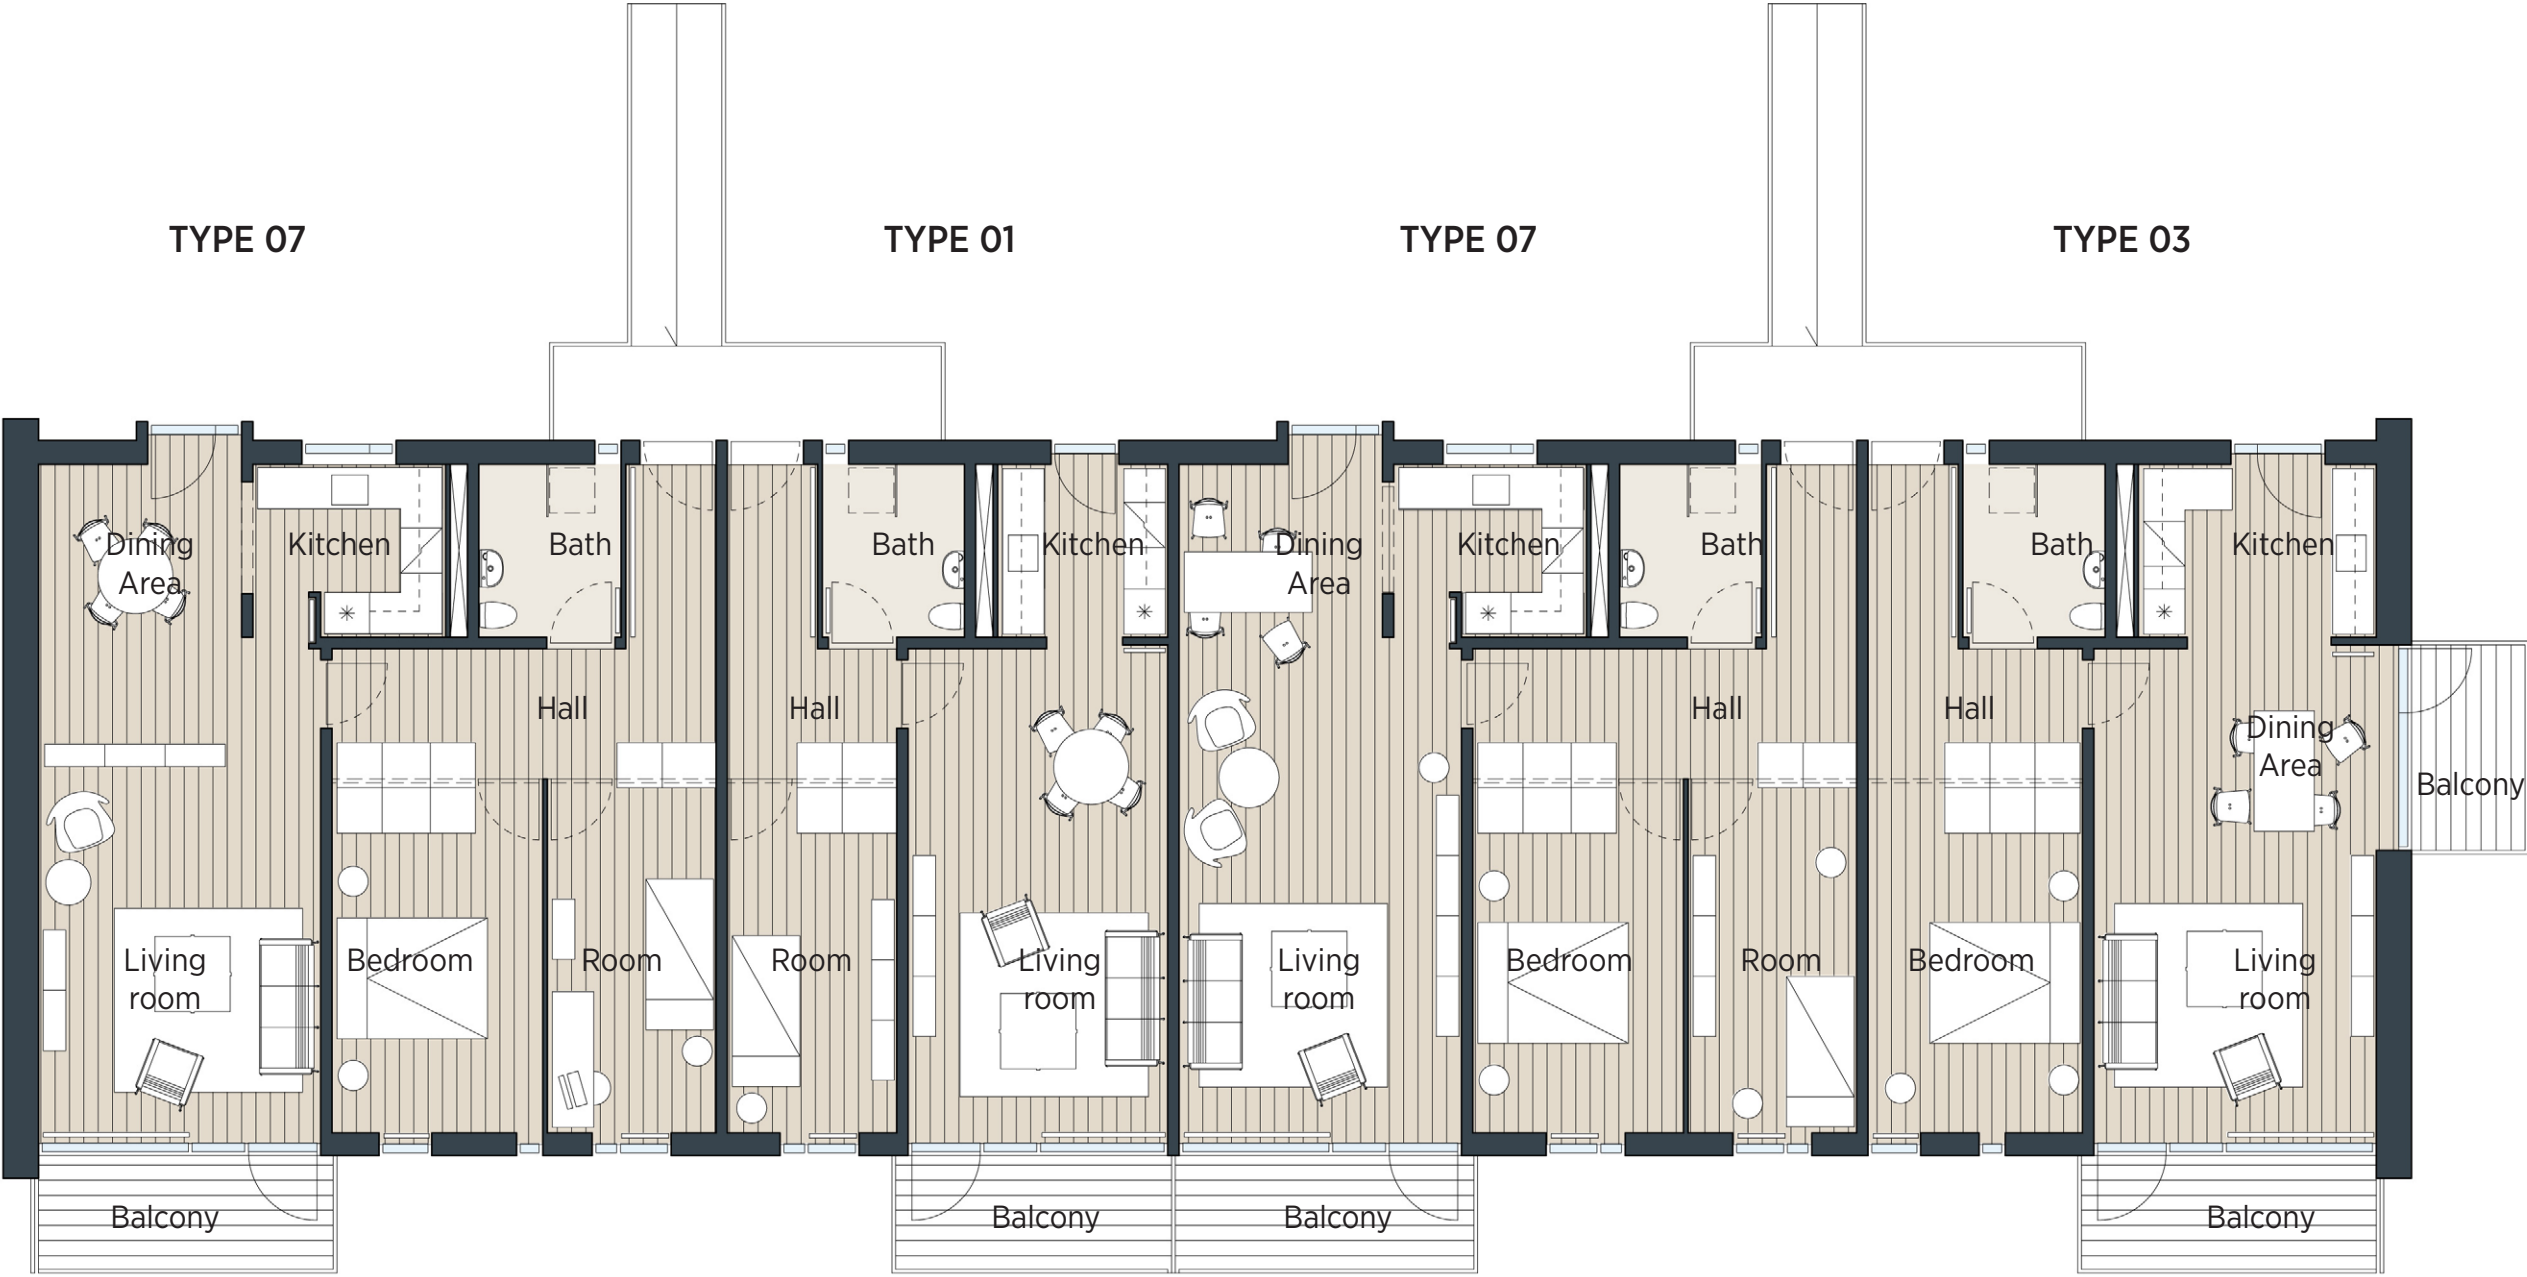



# TOP ROW

PLAN 1.FLOOR BLOCK 2, 4 AND 6

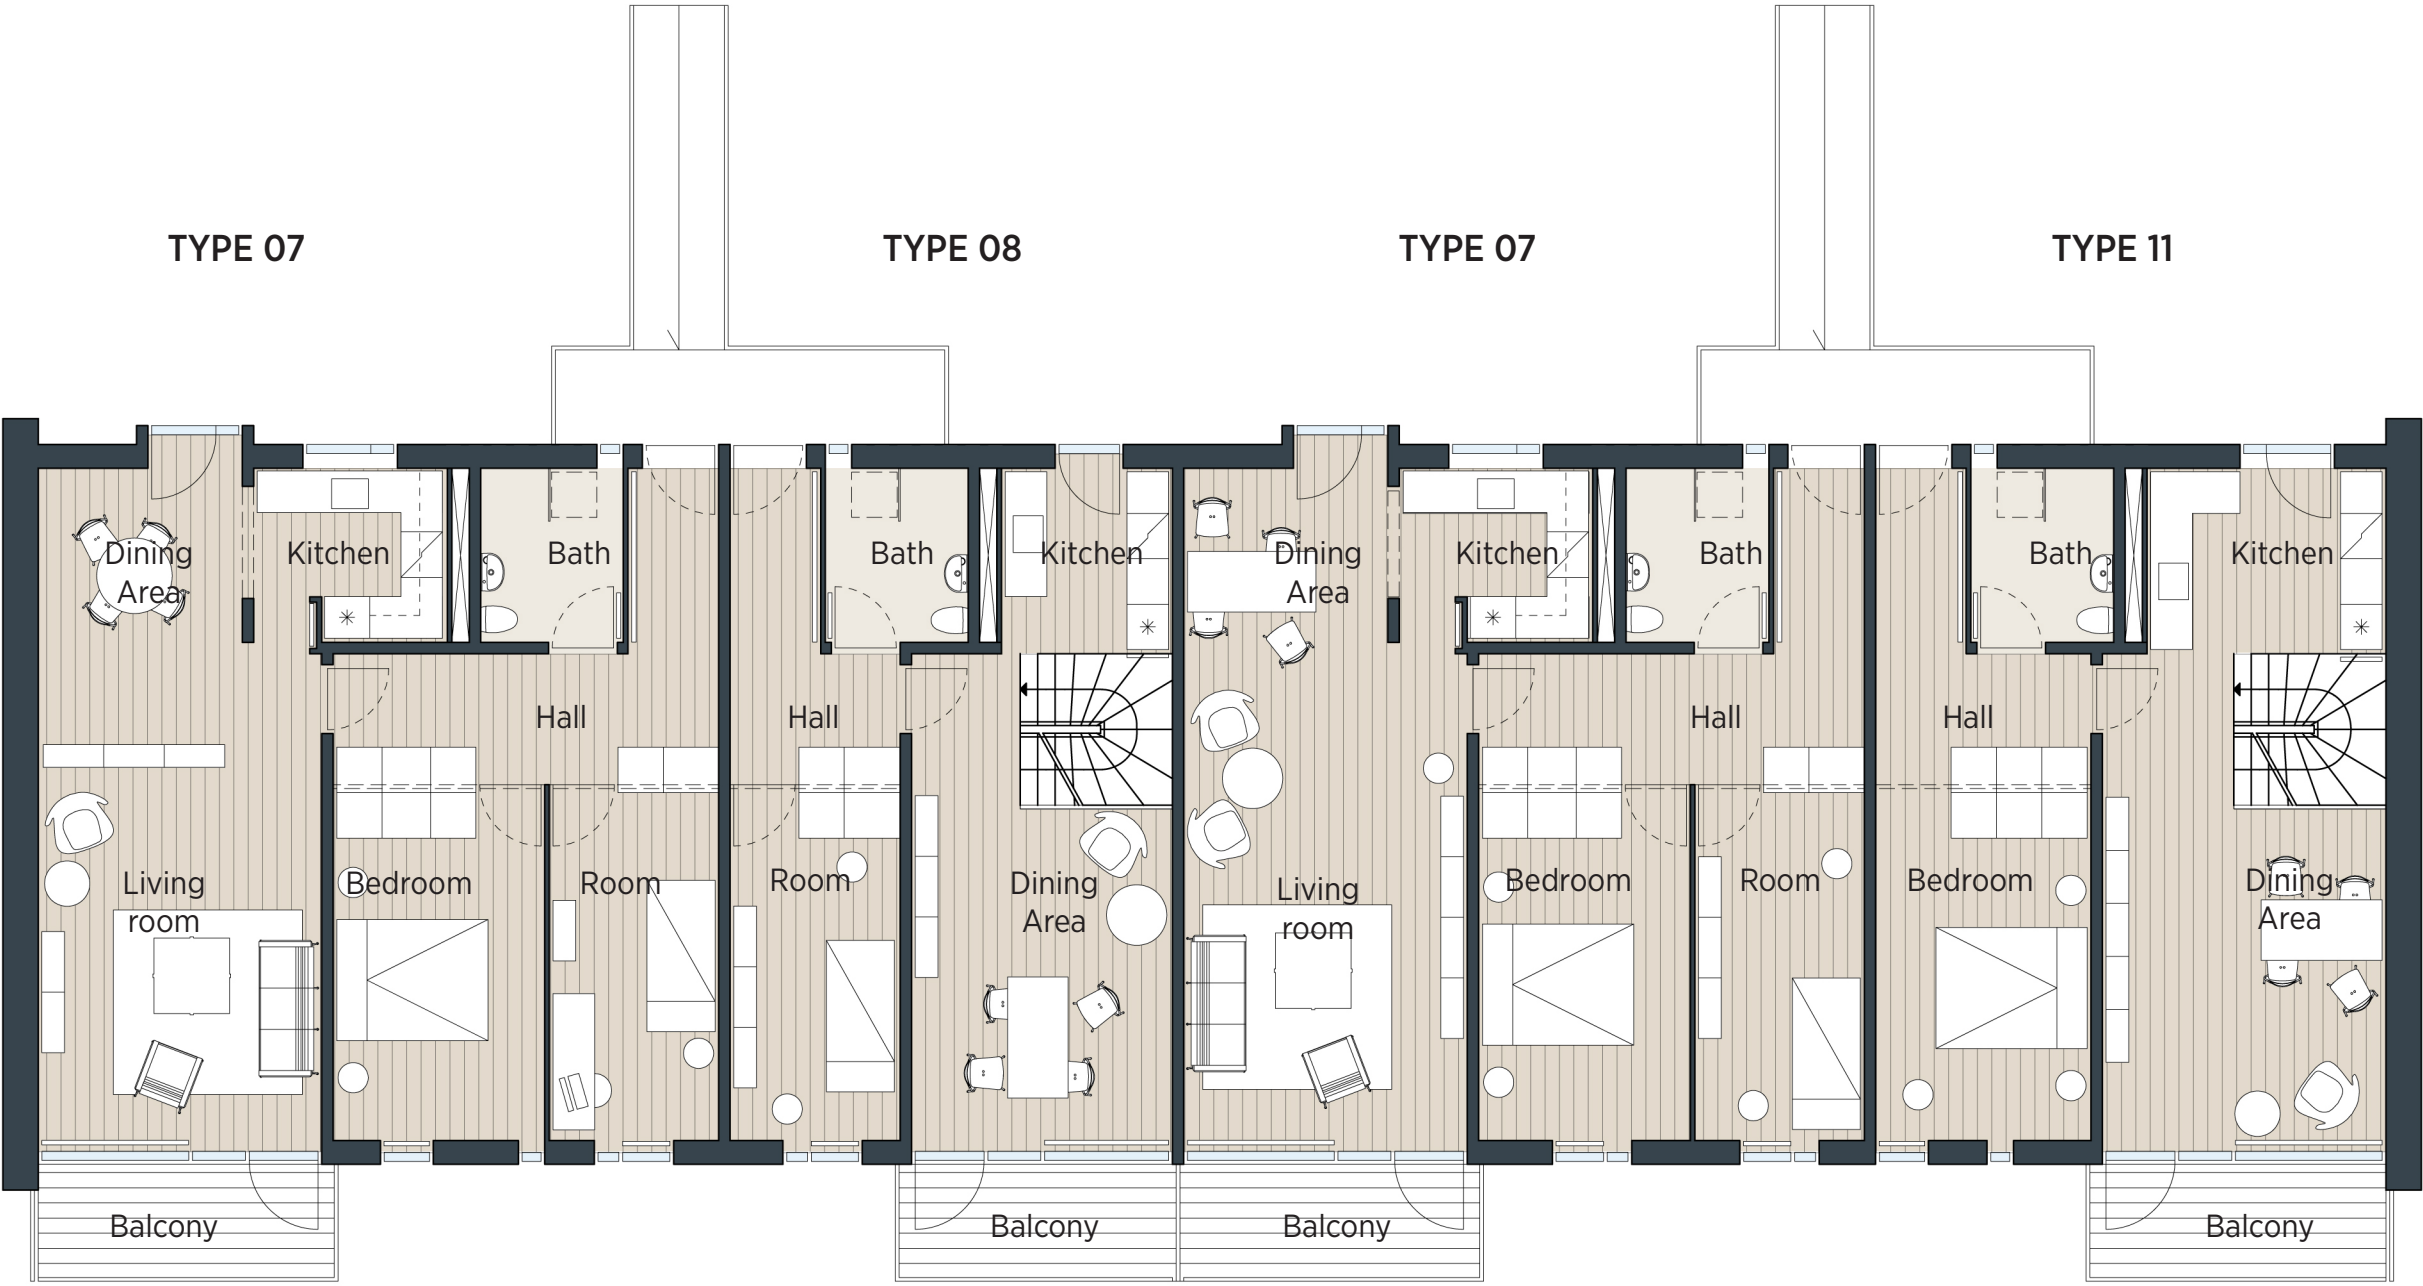


# TOP ROW

PLAN 2.FLOOR BLOCK 2, 4 AND 6

TYPE 08

TYPE 11

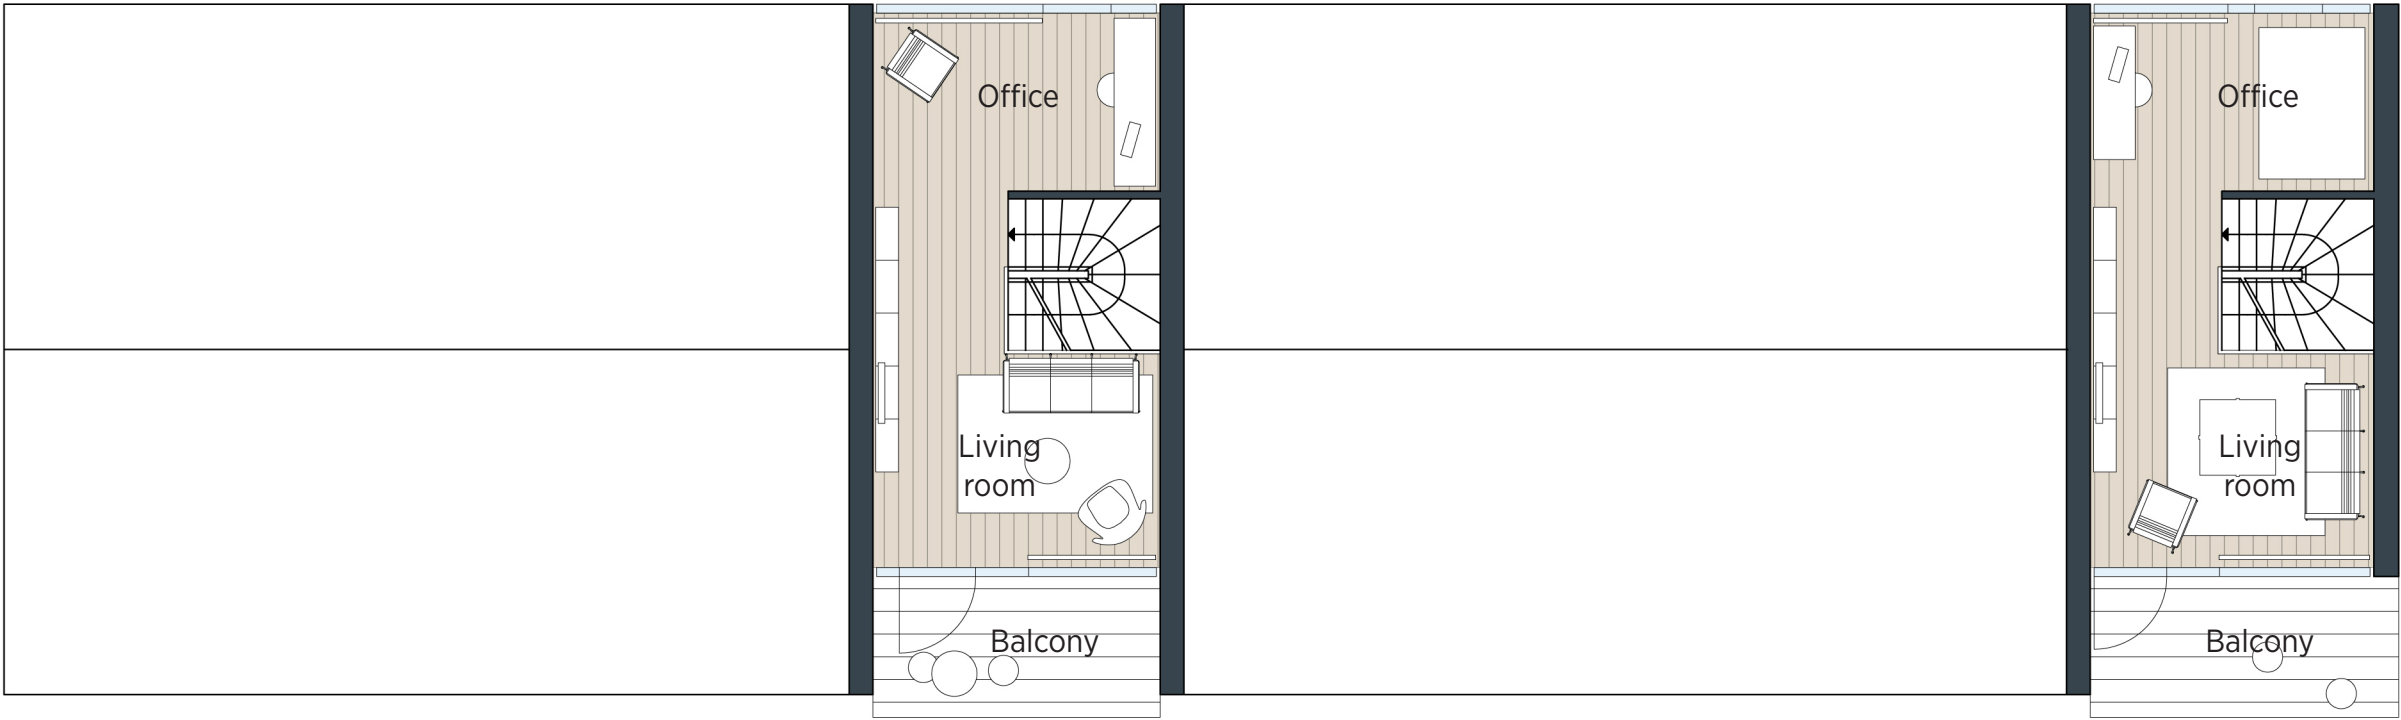


# MIDDLE ROW

PARTERRE BLOCK 8 - 13


TYPE 06

TYPE 13

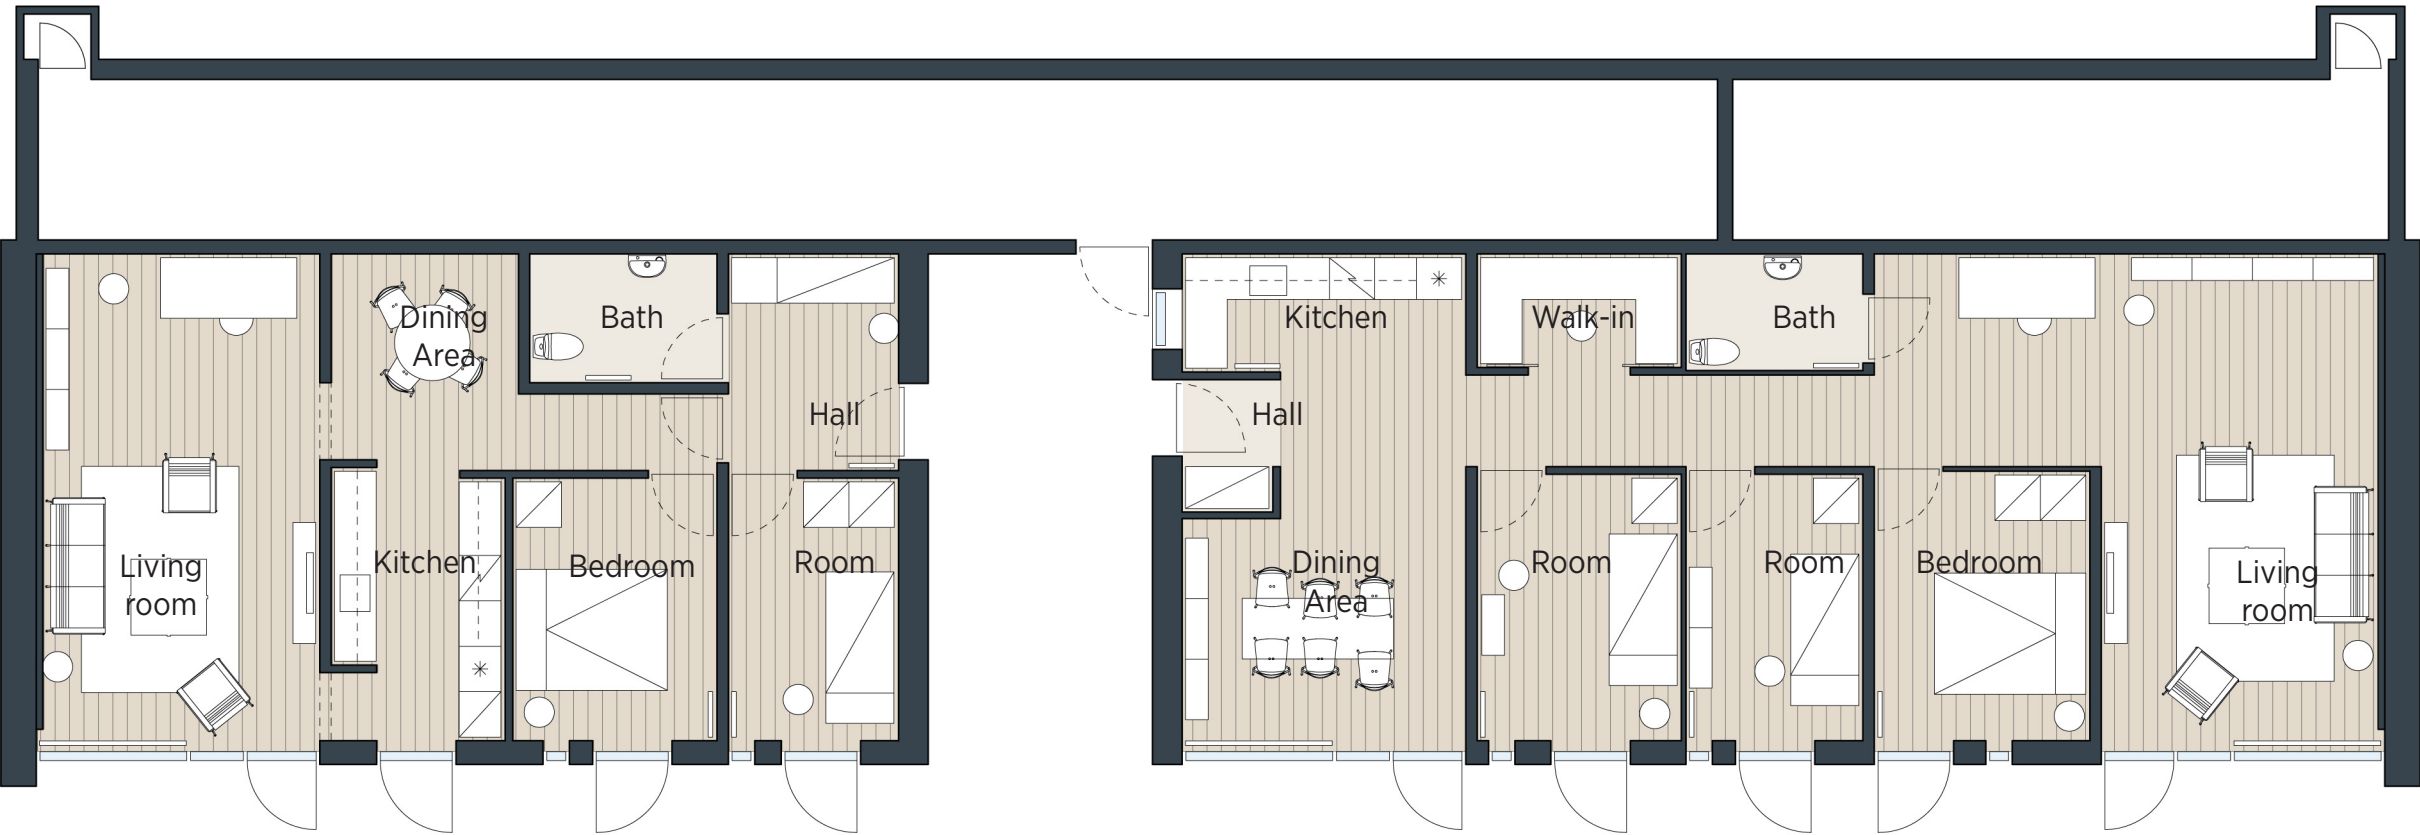


# MIDDLE ROW

GROUND FLOOR PLAN BLOCK 9, 10, 12 AND 13

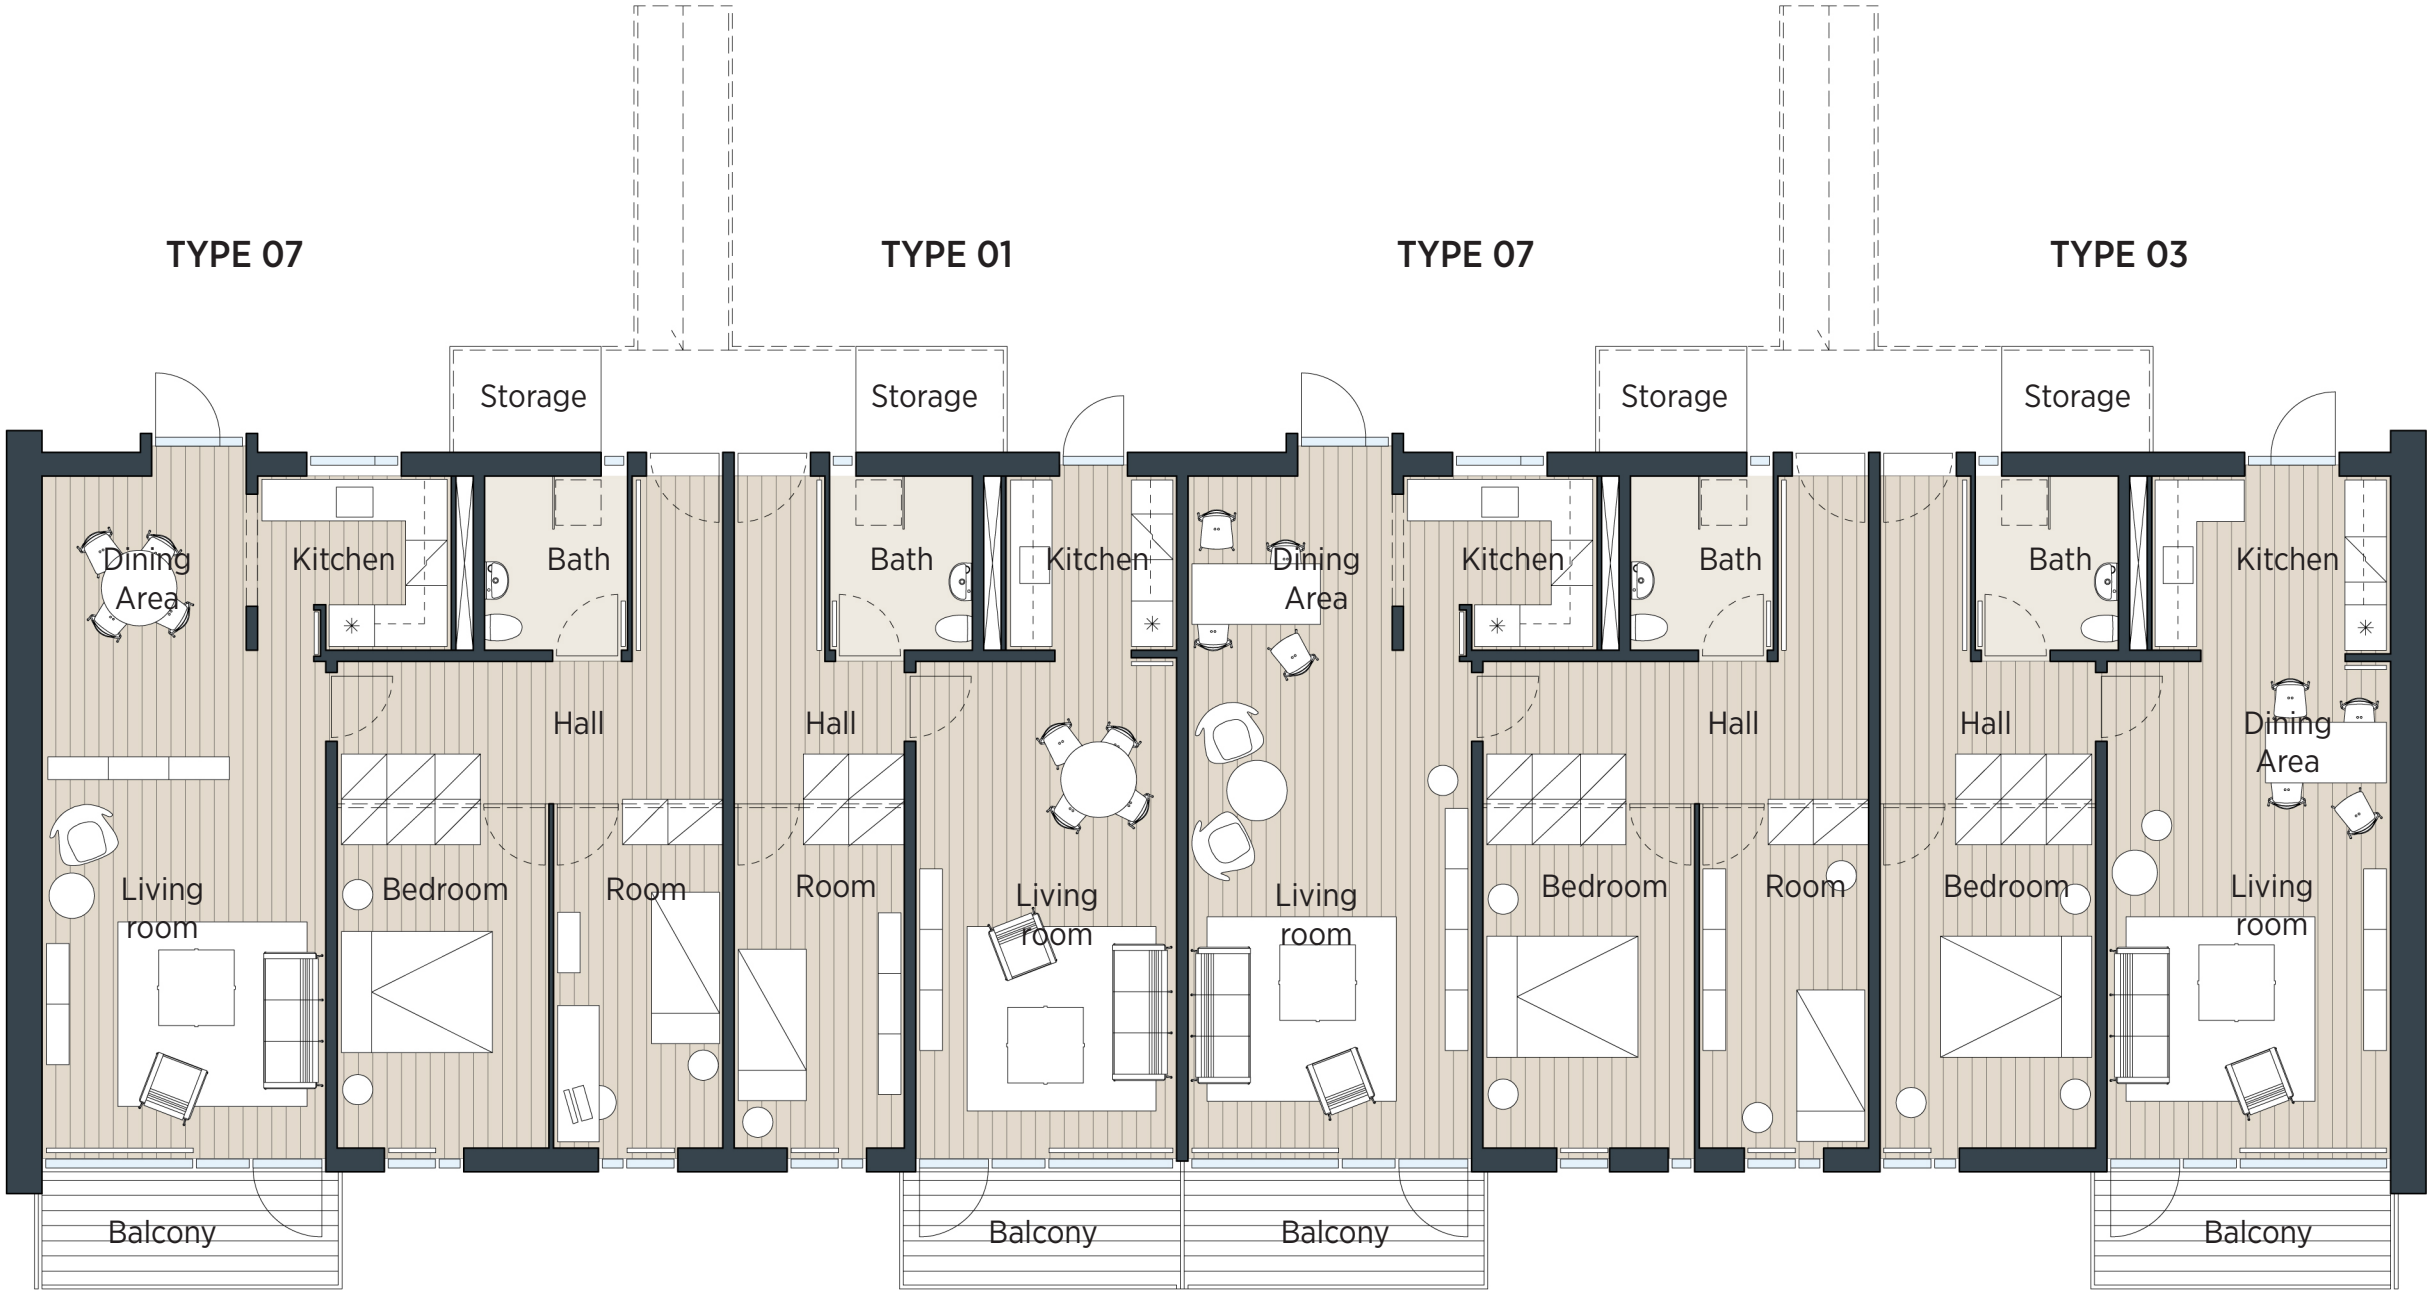

# MIDDLE ROW

GROUND FLOOR PLAN BLOCK 8 AND 11

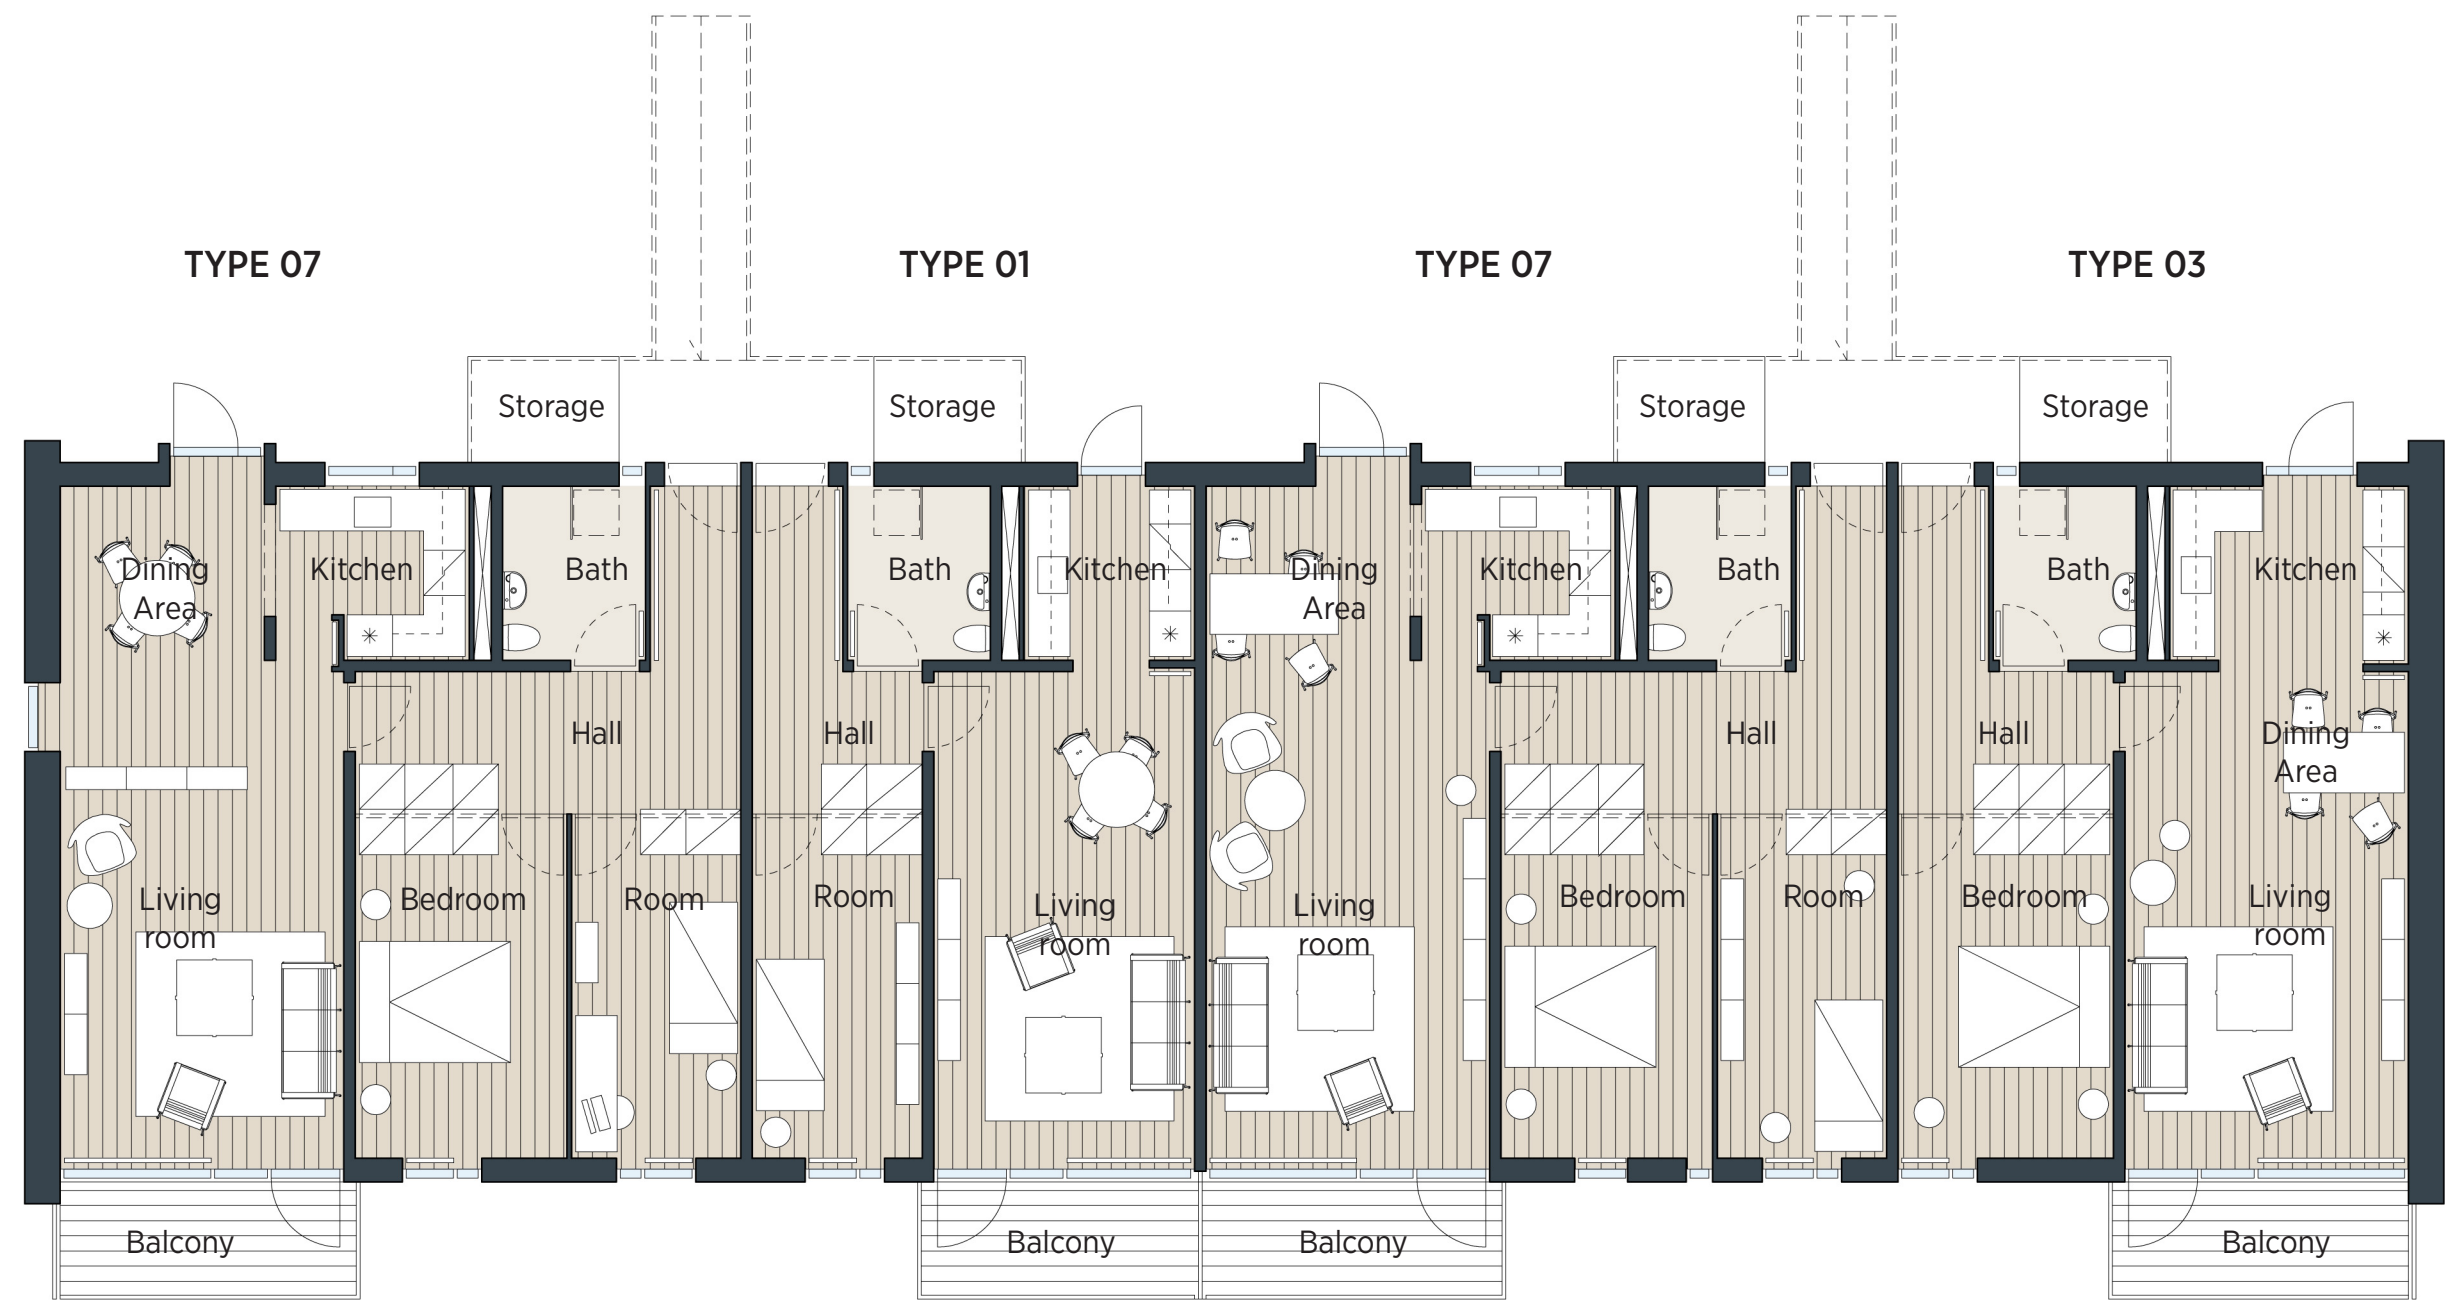

# MIDDLE ROW


PLAN 1.FLOOR BLOCK 9 AND 12





# MIDDLE ROW


PLAN 1.FLOOR BLOCK 10 AND 13

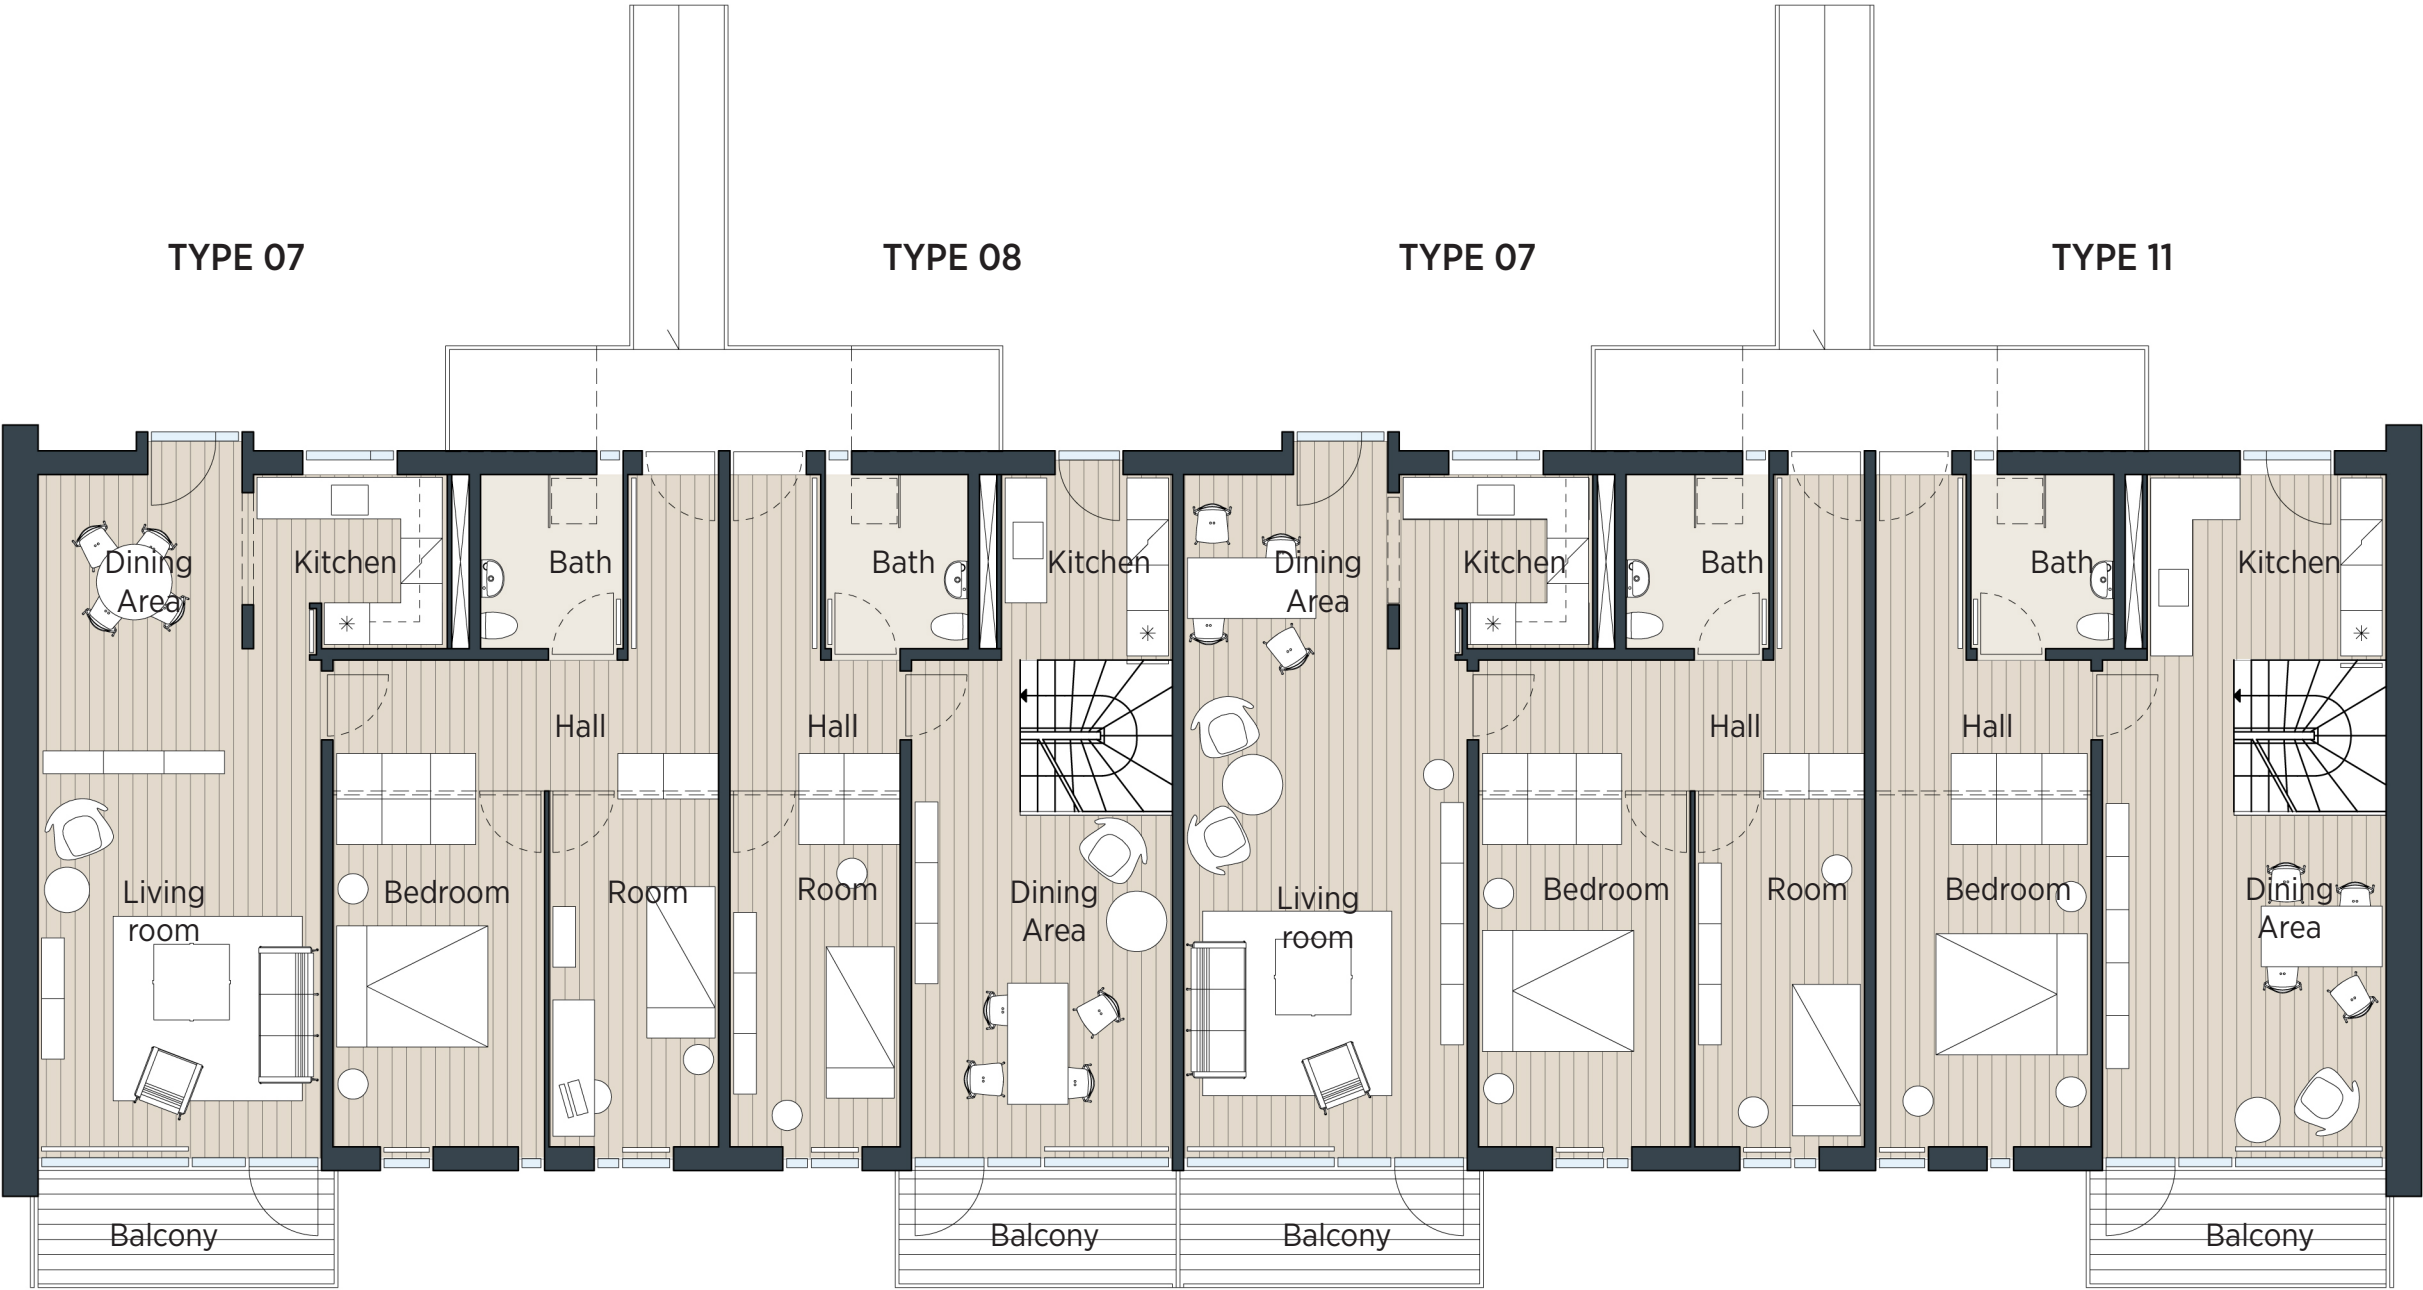



# MIDDLE ROW

PLAN 1.FLOOR BLOCK 8 AND 11

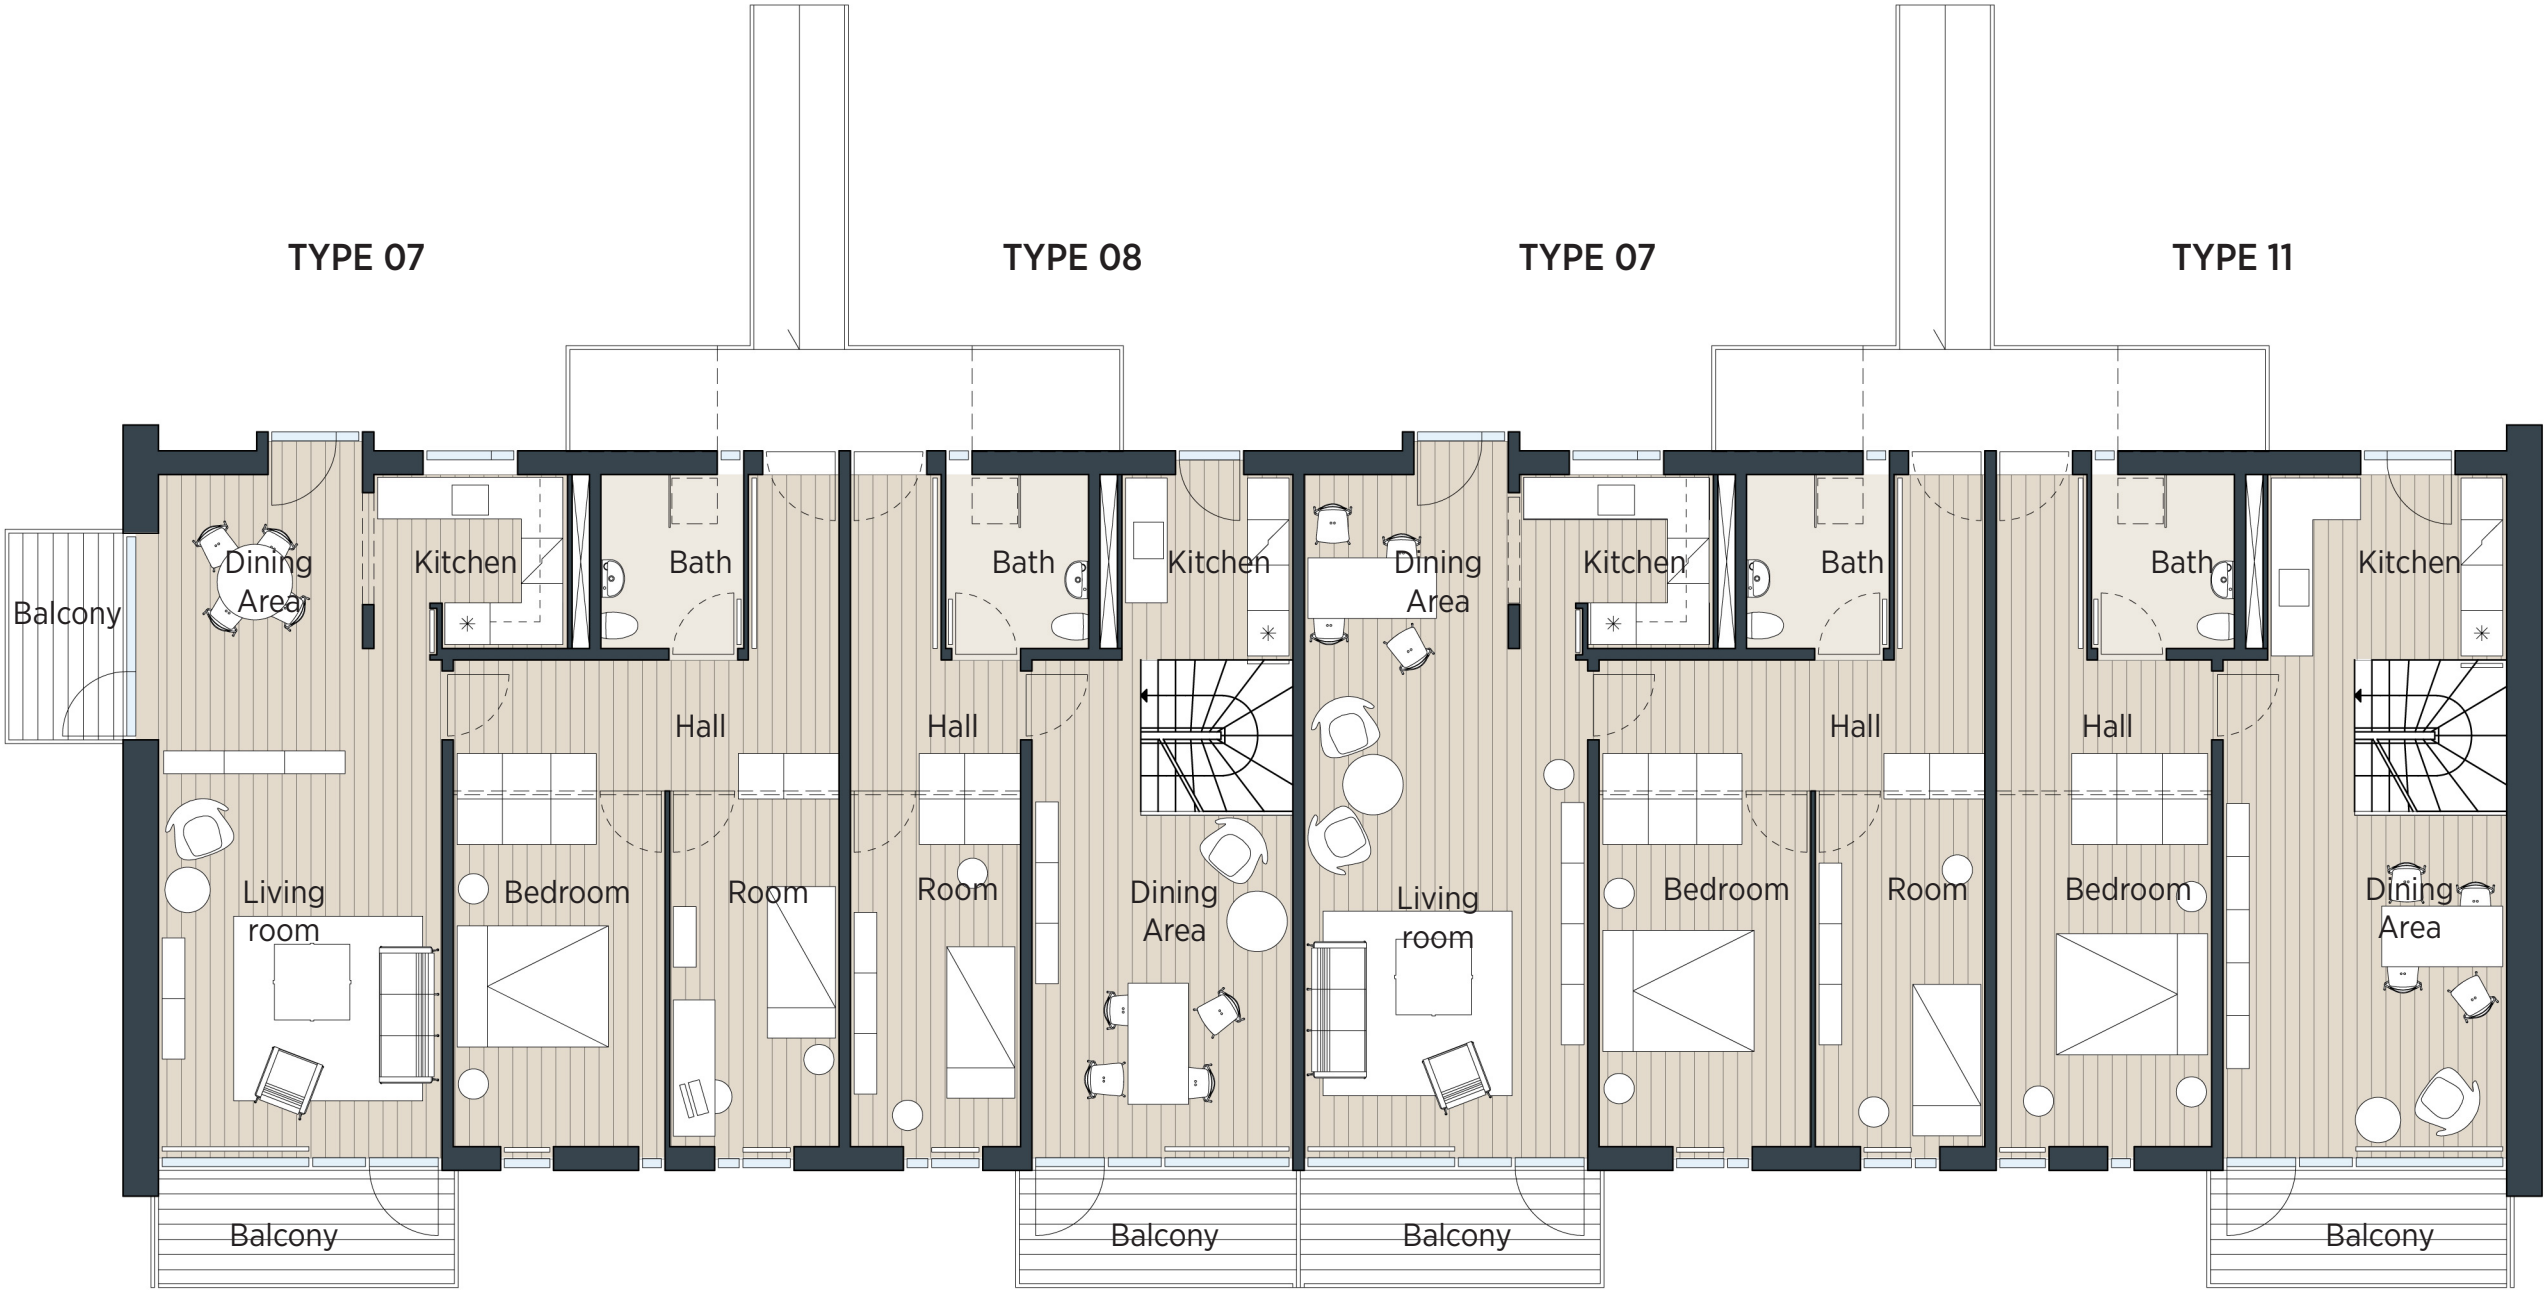


# MIDDLE ROW

PLAN 2.FLOOR BLOCK 8,10, 11 AND 13

TYPE 08

TYPE 11

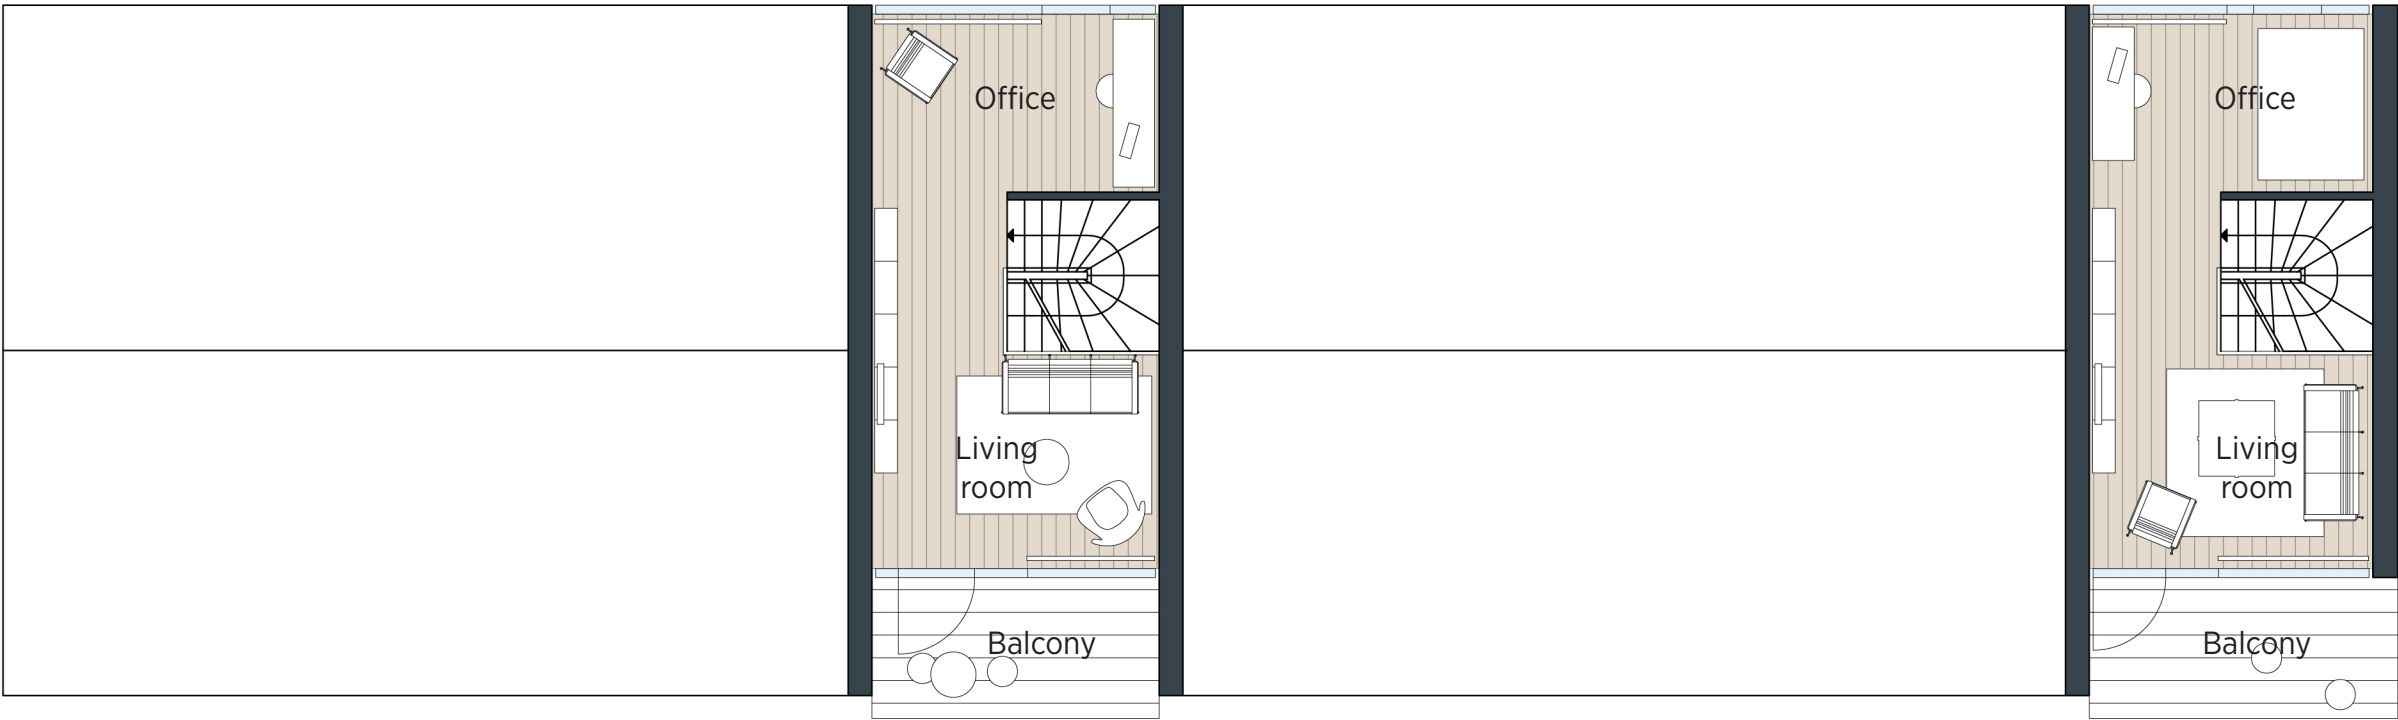

# TOP ROW

PARTERRE BLOCK 14 - 20



TOP ROW

GROUND FLOOR PLAN BLOCK 14 - 20



# TOP ROW

PLAN 1.FLOOR BLOCK 14 - 20

