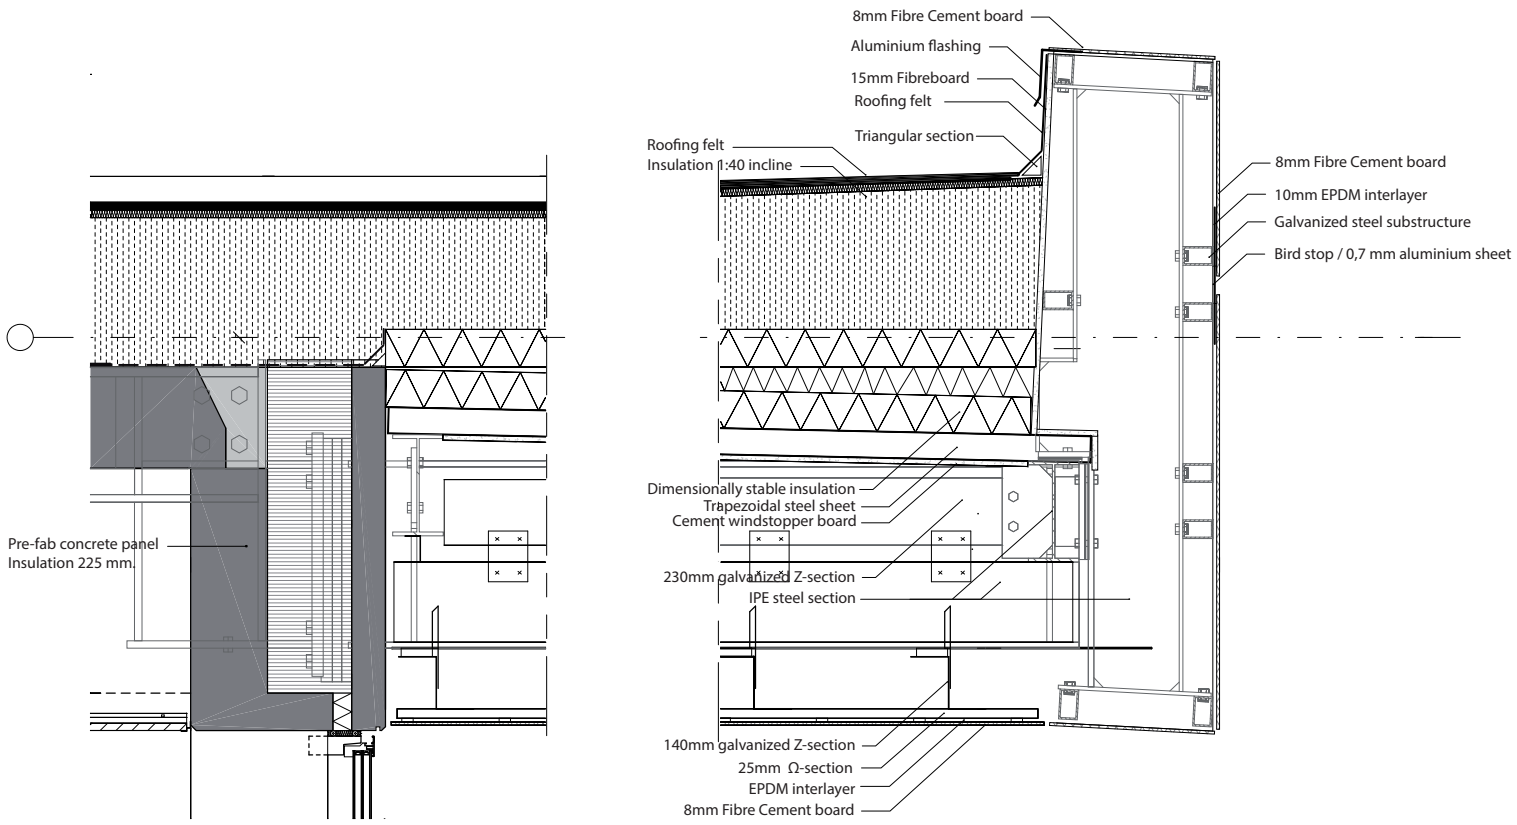
8mm Fibre Cement board
Aluminium flashing
15mm Fibreboard
Roofing felt
Triangular section
Roofing felt
Insulation 1:40 incline
8mm Fibre Cement board
10mm EPDM interlayer
Galvanized steel substructure
Bird stop / 0,7 mm aluminium sheet
Pre-fab concrete panel
Insulation 225 mm.
Dimensionally stable insulation
Trapezoidal steel sheet
Cement windstopper board
230mm galvanized Z-section
IPE steel section
140mm galvanized Z-section
25mm Ω-section
EPDM interlayer
8mm Fibre Cement board

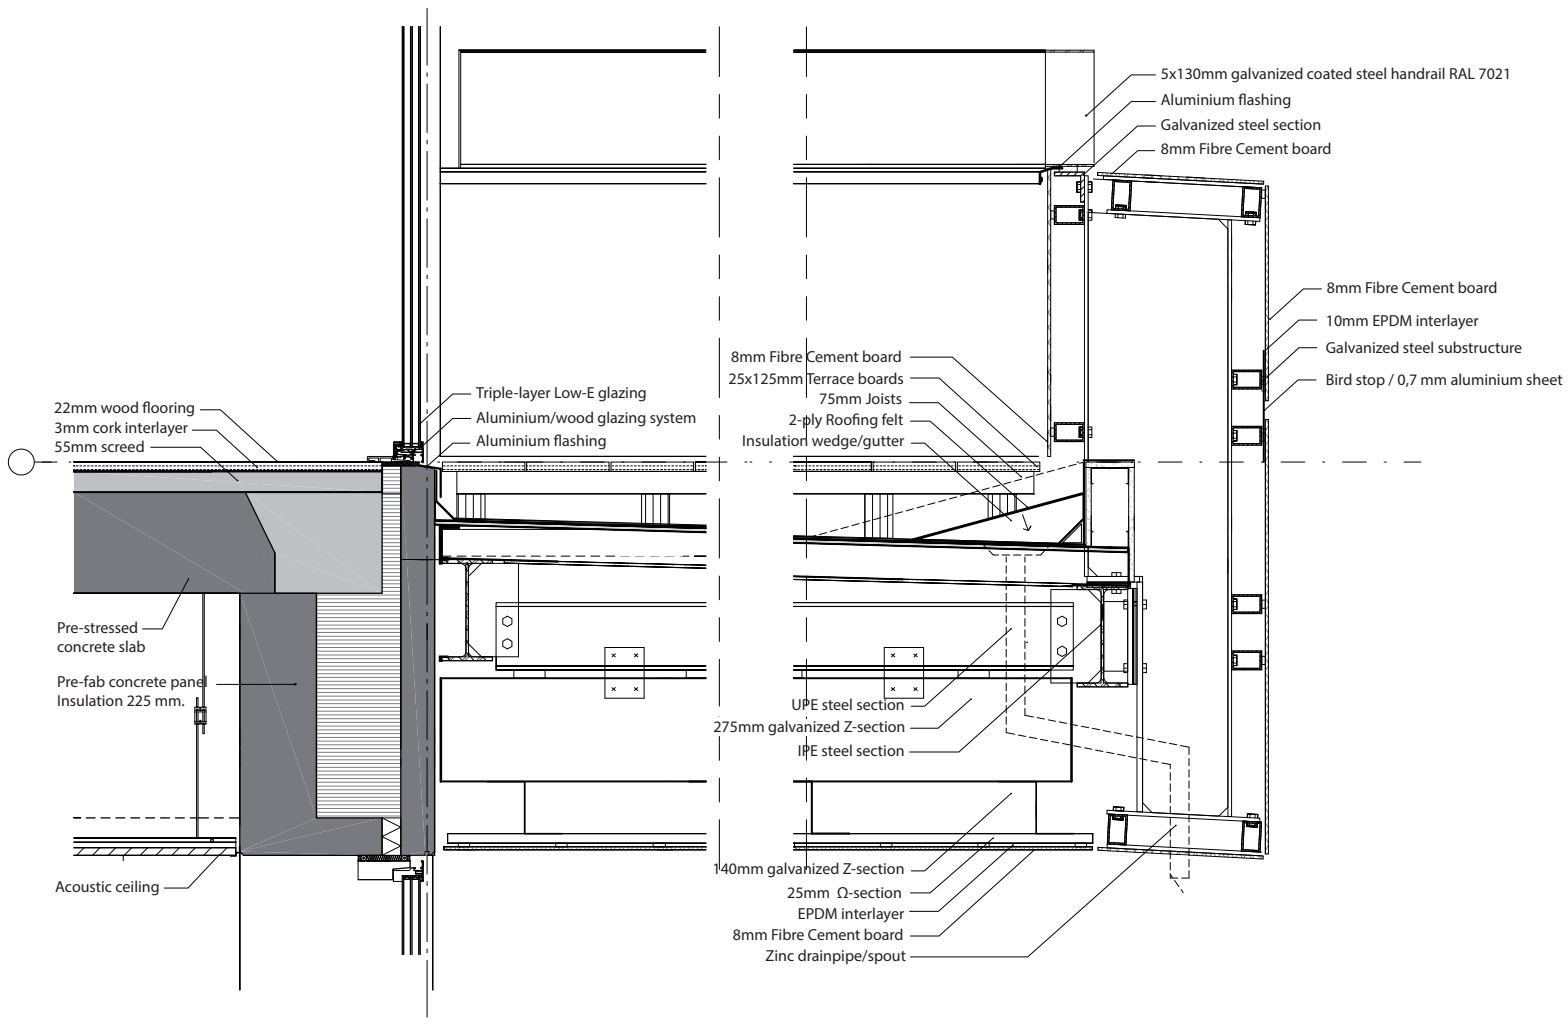
5x130mm galvanized coated steel handrail RAL 7021
Aluminium flashing
Galvanized steel section
8mm Fibre Cement board
8mm Fibre Cement board
10mm EPDM interlayer
Galvanized steel substructure
Bird stop / 0,7 mm aluminium sheet
8mm Fibre Cement board
25x125mm Terrace boards
75mm Joists
2-ply Roofing felt
Insulation wedge/gutter
Triple-layer Low-E glazing
Aluminium/wood glazing system
Aluminium flashing
22mm wood flooring
3mm cork interlayer
55mm screed
Pre-stressed
concrete slab
Pre-fab concrete panel
Insulation 225 mm.
UPE steel section
275mm galvanized Z-section
IPE steel section
Acoustic ceiling
140mm galvanized Z-section
25mm Ω-section
EPDM interlayer
8mm Fibre Cement board
Zinc drainpipe/spout