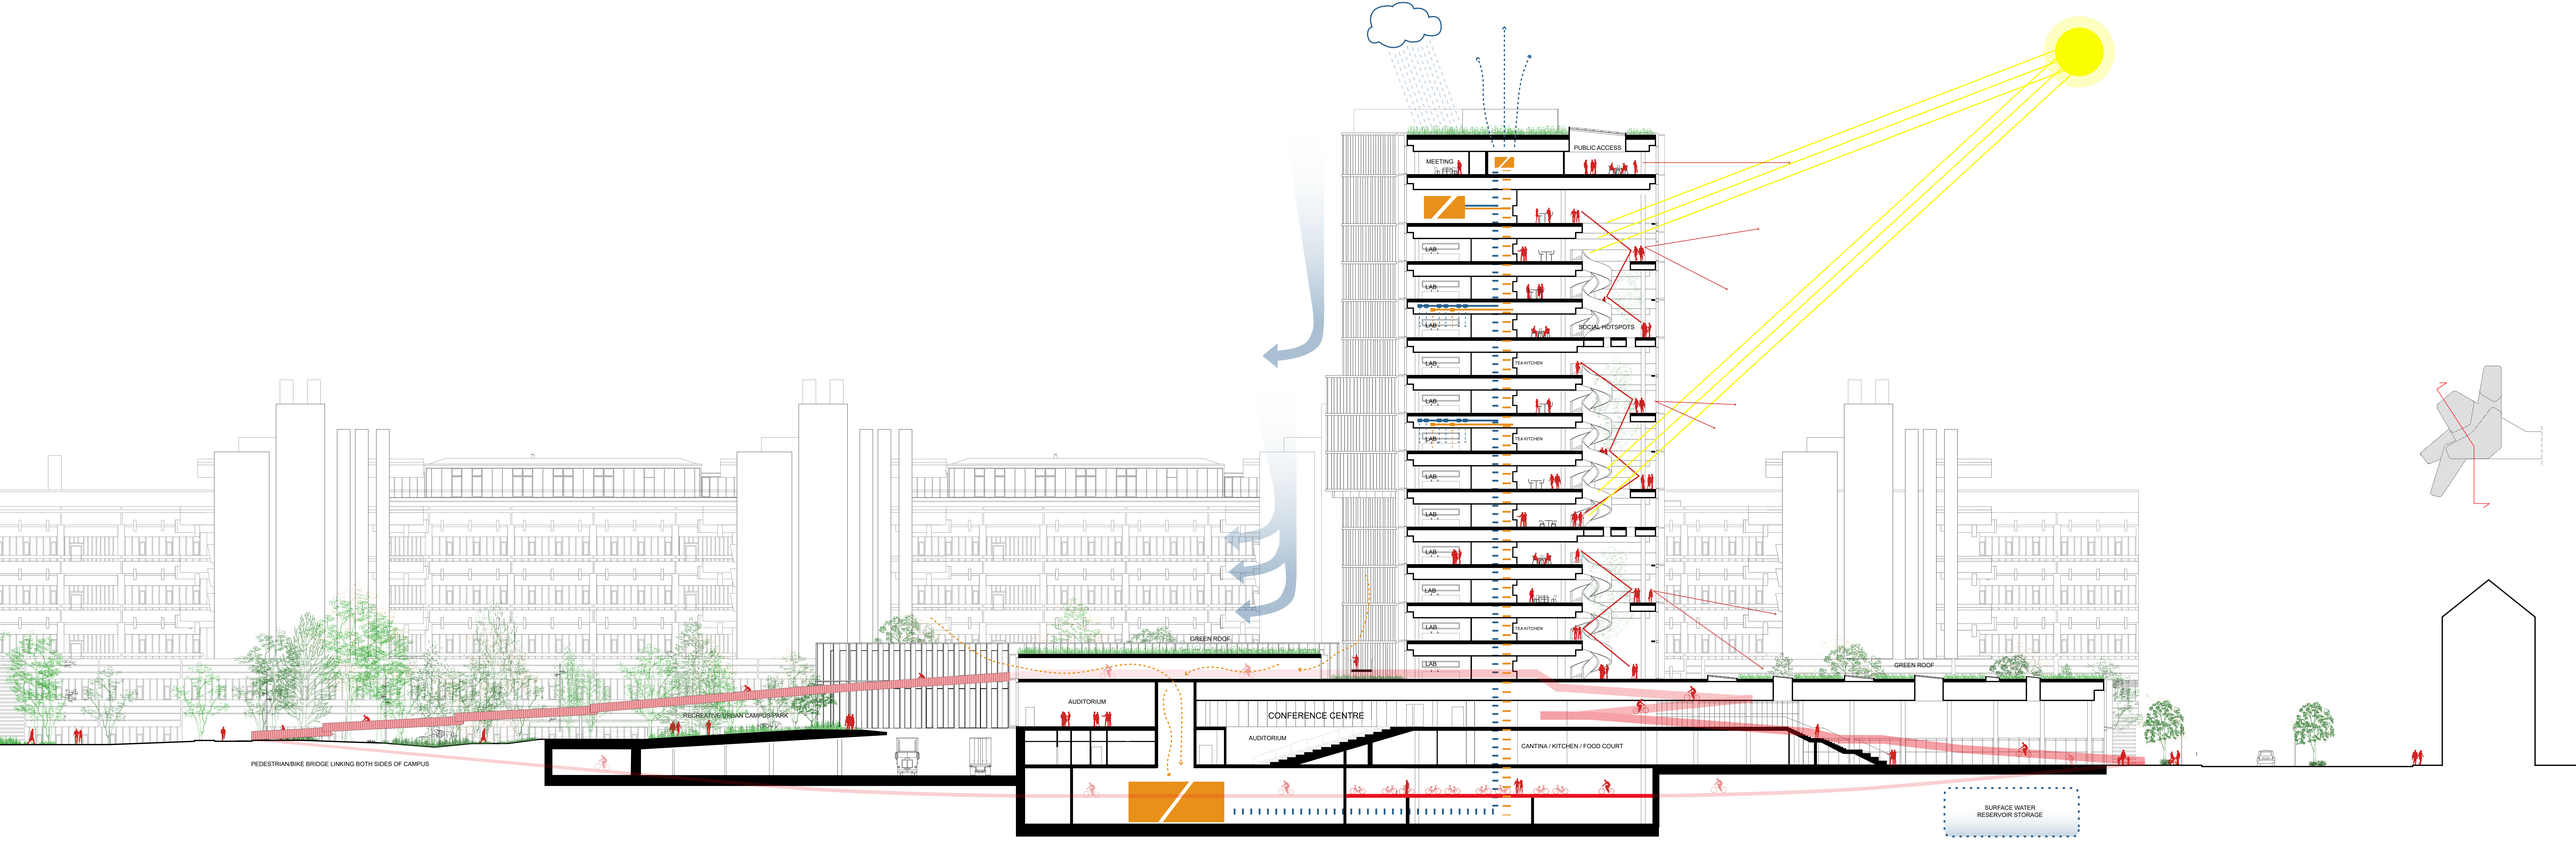

SUSTAINABILITY SECTION AA 1:200