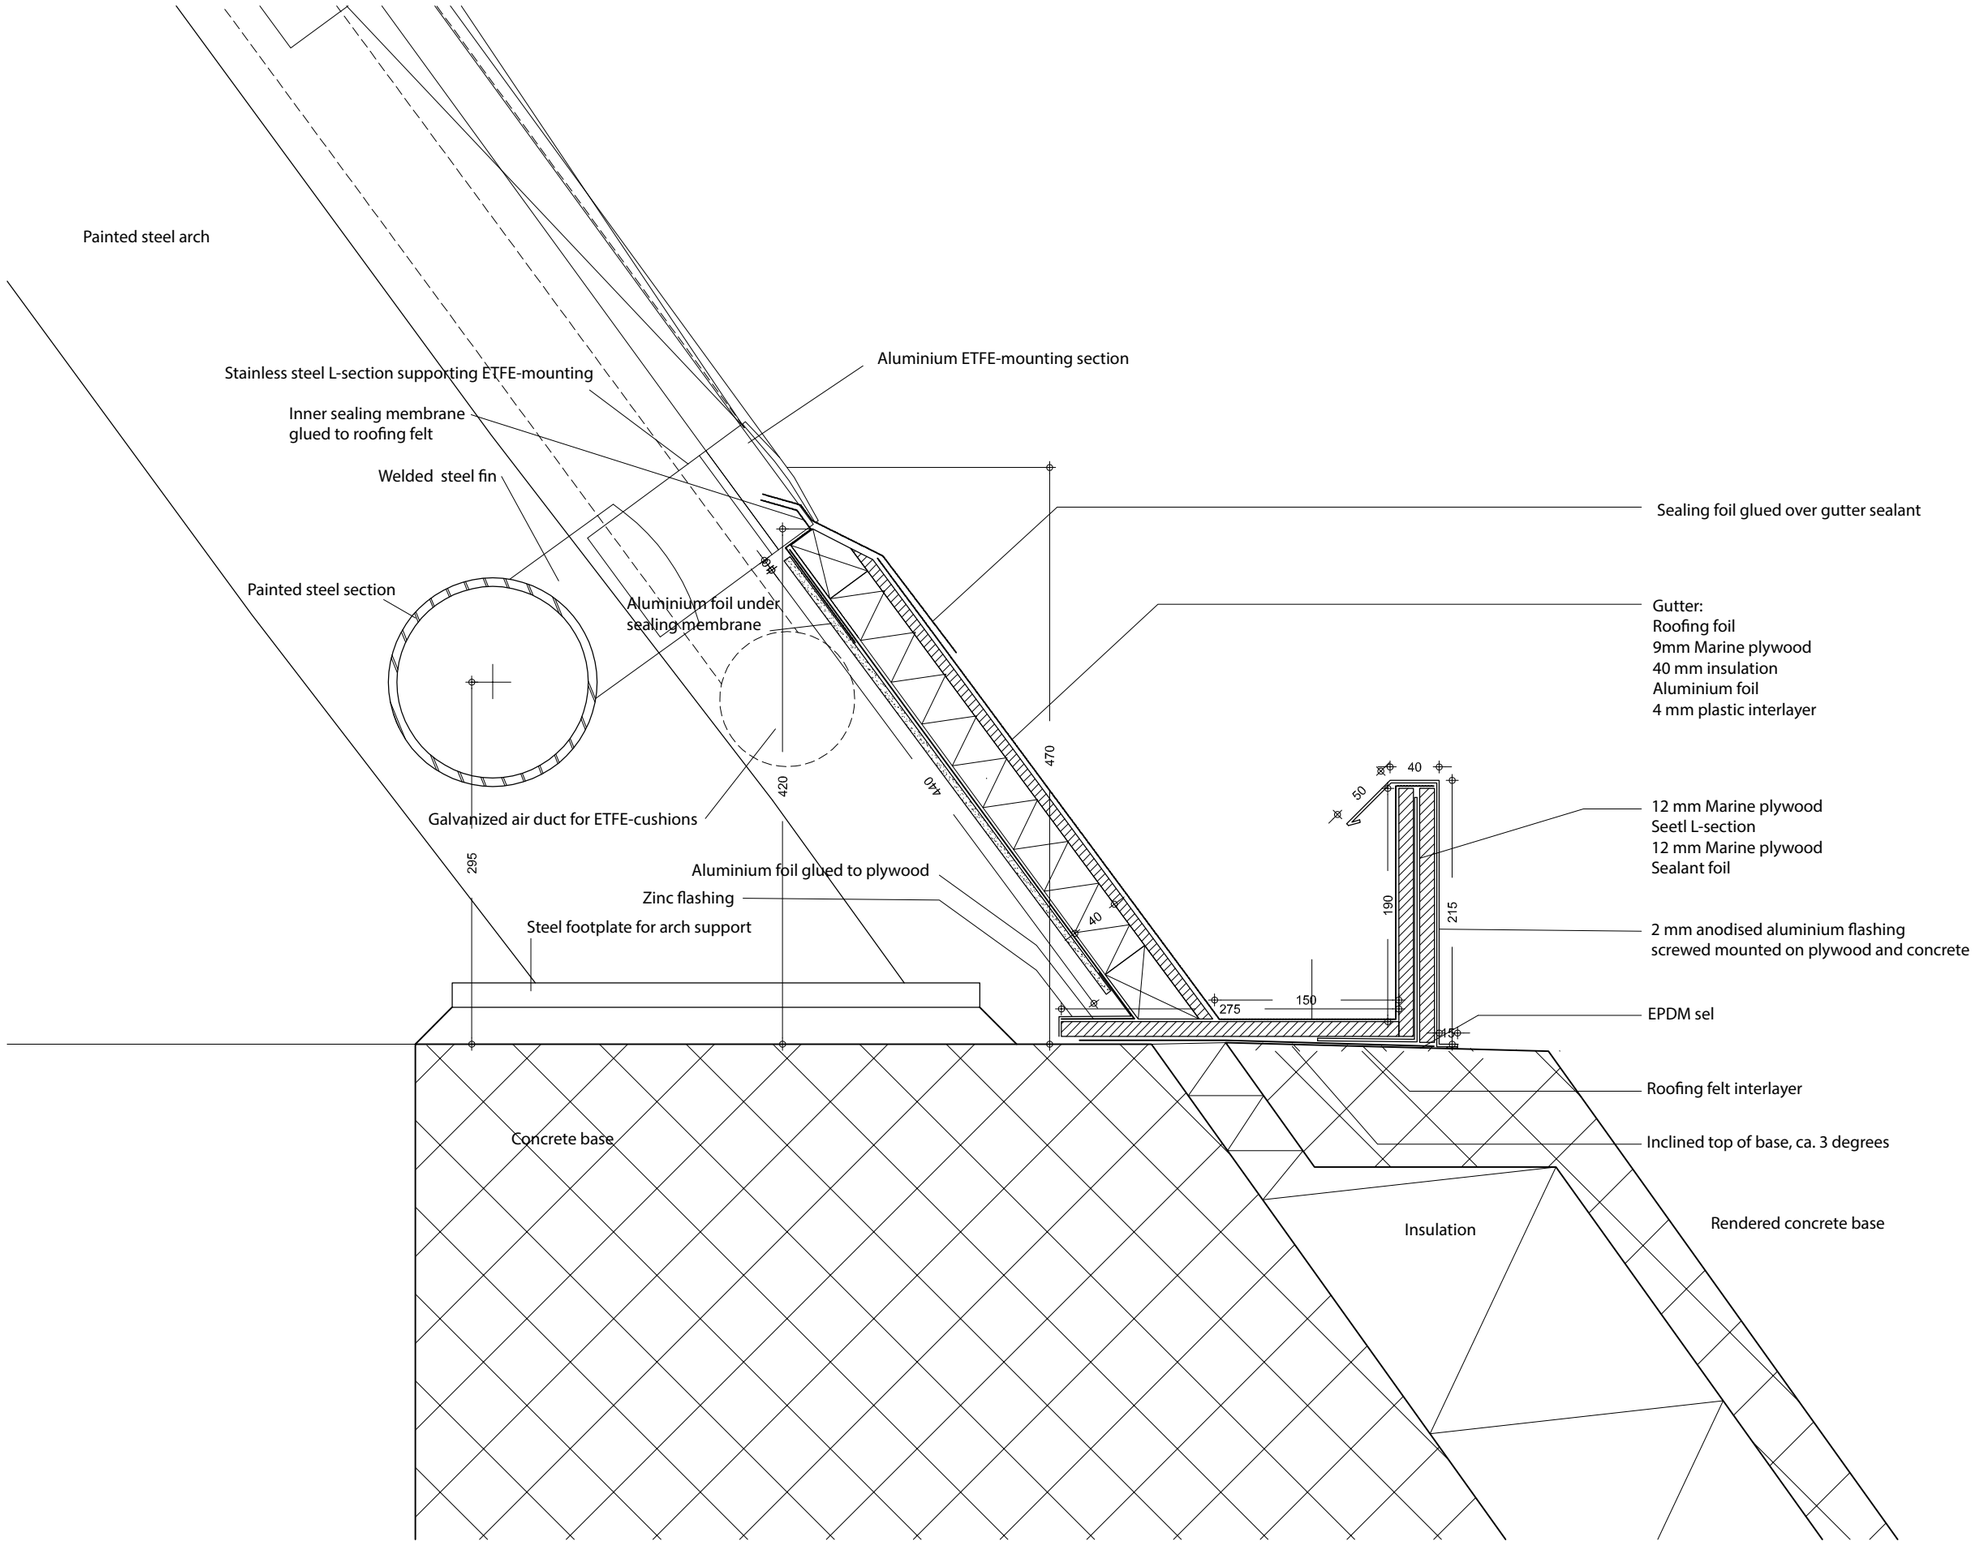
Painted steel arch
Stainless steel L-section supporting ETFE-mounting
Aluminium ETFE-mounting section
Inner sealing membrane
glued to roofing felt
Welded steel fin
Sealing foil glued over gutter sealant
Painted steel section
Aluminium foil under
sealing membrane
Gutter:
Roofing foil
9mm Marine plywood
40 mm insulation
Aluminium foil
4 mm plastic interlayer
Galvanized air duct for ETFE-cushions
Aluminium foil glued to plywood
Zinc flashing
Steel footplate for arch support
12 mm Marine plywood
Seetl L-section
12 mm Marine plywood
Sealant foil
2 mm anodised aluminium flashing
screwed mounted on plywood and concrete
EPDM sel
Roofing felt interlayer
Inclined top of base, ca. 3 degrees
Concrete base
Insulation
Rendered concrete base
295
420
440
470
40
50
190
215
275
150